



**BOARD OF COUNTY COMMISSIONERS
ESCAMBIA COUNTY, FLORIDA
ENGINEERING DEPARTMENT
CONSTRUCTION MANAGEMENT DIVISION**

INDEX OF PLANS

SHEET NO.	SHEET DESCRIPTION
1	COVER SHEET
2	GENERAL NOTES
3	UTILITY CONFLICT MATRIX
4	SUMMARY OF QUANTITY
5	EROSION NOTES & DETAILS
6	DEMO PLAN
7	SITE PLAN
8	PROFILE - EXISTING POND
9	PROFILE - PROPOSED POND
10	POND DETAILS


THESE CONSTRUCTION PLANS HAVE BEEN PREPARED IN ACCORDANCE WITH THE LATEST ESCAMBIA COUNTY TECHNICAL SPECIFICATIONS.

ANY REFERENCE TO FDOT STANDARD SPECIFICATIONS FOR ROAD AND BRIDGE CONSTRUCTION, LATEST EDITION, DIVISION 1, GENERAL REQUIREMENTS AND COVENANTS, SHALL BE EXCLUDED AND NOT APPLICABLE TO ANY SPECIFICATION REFERRED HEREIN OR OTHERWISE LISTED IN THESE PLANS OR RELATED DOCUMENTS OR THE ESCAMBIA COUNTY TECHNICAL SPECIFICATIONS.


CONCRETE SHALL CONFORM TO REQUIREMENTS OF FDOT STANDARD SPECIFICATION, SECTIONS 522-001, 522-002, 522-003 & 520-001 FOR CURBS, GUTTERS, SIDEWALKS, STRUCTURES AND MISCELLANEOUS CONCRETE. CONCRETE FOR PAVEMENT SHALL CONFORM TO REQUIREMENTS OF FDOT STANDARD SPECIFICATION, SECTION 330-001 & 350-001. CURB RAMPS SHALL CONFORM TO FDOT STANDARD INDEX 522-002.

**KLONDIKE ROAD -
CEDARBROOK
RETENTION POND
IMPROVEMENT PROJECT**

**100% SUBMITTAL
DATE: AUG. 10, 2020**

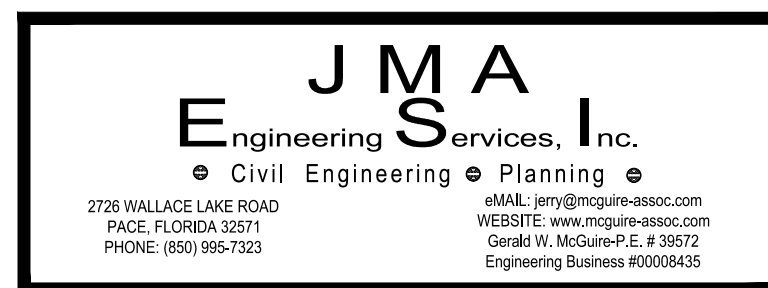

COMMISSIONERS
DISTRICT ONE **JEFF BERGOSH**
DISTRICT TWO **DOUG UNDERHILL**
DISTRICT THREE **LUMAN MAY**
DISTRICT FOUR **ROBERT BENDER, VICE CHAIRMAN**
DISTRICT FIVE **STEVEN BARRY, CHAIRMAN**

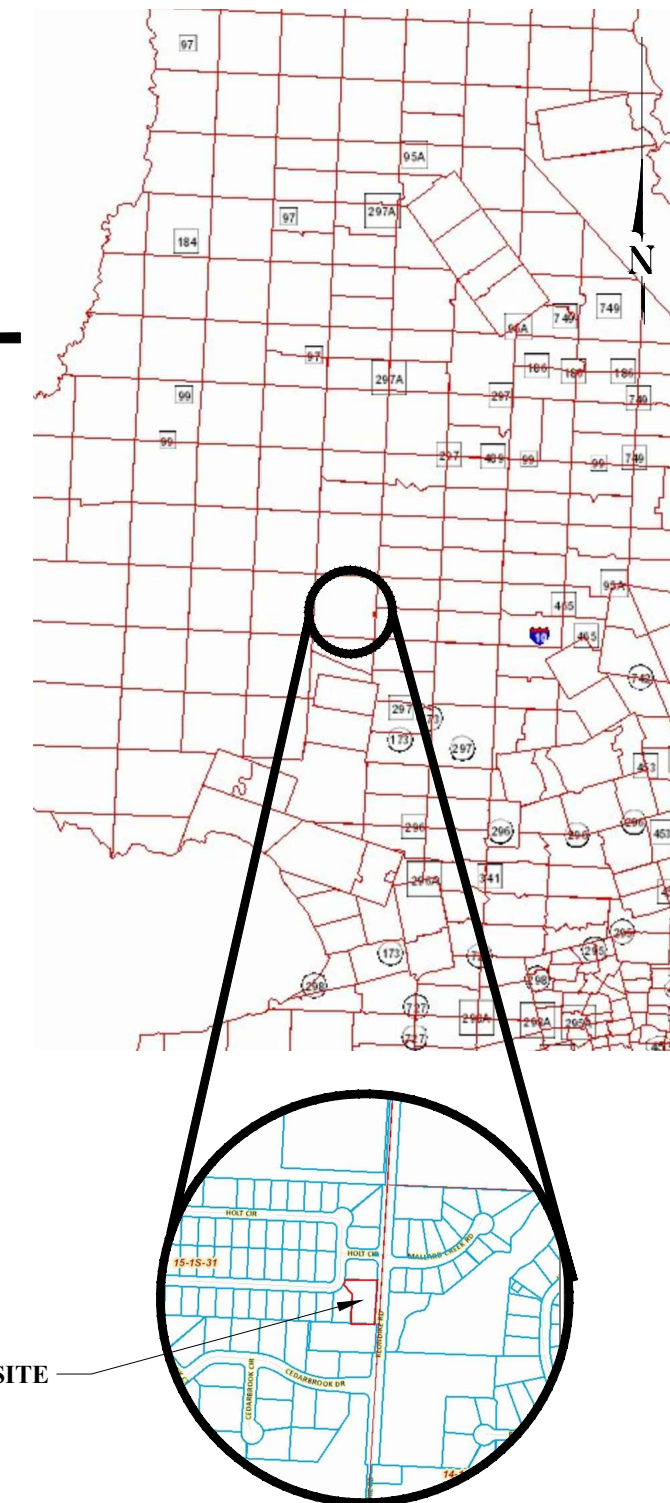

VICINITY MAP

PROJECT MANAGER: DAMS, GRANT	
SECTION / TOWNSHIP / RANGE: 15-1S-31	DISTRICT: 01
PROJECT ENGINEER: JWM	REG FLA ENG NO: 39572
SIGNATURE:	DATE:

PHASE
SIGNATURE:

ORIGINATOR (RP)
PRODUCTION CHECKING COMPLETE, READY FOR SUBMITTAL REVIEW (RP)

DATE
DATE

ORIGINATOR (OR)
CHECKER (RP)
CHANGE INCORPORATION

Correct (Green Highlighter)
(Red Pen X-Out to Diagrams or Remark)
(Yellow Highlighter)

DATE
DATE
DATE

VERIFICATION, CHECKER (OR)
REMARK INCORPORATION
ORIGINATOR VERIFICATION

(Blue Highlighter)
(Blue Highlighter)
Correct (Pink Highlighter)

DATE
DATE
DATE

Project: KLONDIKE ROAD - CEDARBROOK RETENTION POND IMPROVEMENT PROJECT											PROJ. ID	SHEET NO.	
Utility Agency: NEXTERA ENERGY (ELECTRIC) Contact Person: SCOTT LEE													
STATION	OFFSET (ft)	UTILITY TYPE/SIZE	MATERIAL	DESCRIPTION OF CONFLICT	TO REMAIN	TO BE REMOVED OFFSITE	TO BE ADJUSTED	TO BE RETIRED IN PLACE	TO BE RELOCATED	INCLUDED IN COUNTY PROJECT	PRIOR TO COUNTY PROJECT	CONCURRENT WITH COUNTY PROJECT	REMARKS AND COMMENTS
3+71.38		POLE	WOOD	SITS IN CENTER OF EXISTING SWALE	XX								
2+80.42		POLE	WOOD	SITS TO THE SIDE OF EXISTING SWALE/MES THAT WILL BE REMOVED/REPLACED	XX								
0+00 THRU- 3+72.52		CABLE	CABLE	AERIAL CABLE RUNNING PARALEL TO ENTIRE WORK AREA	XX								

Project: KLONDIKE ROAD - CEDARBROOK RETENTION POND IMPROVEMENT PROJECT											PROJ. ID	SHEET NO.	
Utility Agency: EMERALD COAST UTILITY AUTHORITY (WATER / SEWER) Contact Person: BRANDON KNIGHT													
STATION	OFFSET (ft)	UTILITY TYPE/SIZE	MATERIAL	DESCRIPTION OF CONFLICT	TO REMAIN	TO BE REMOVED OFFSITE	TO BE ADJUSTED	TO BE RETIRED IN PLACE	TO BE RELOCATED	INCLUDED IN COUNTY PROJECT	PRIOR TO COUNTY PROJECT	CONCURRENT WITH COUNTY PROJECT	REMARKS AND COMMENTS
NO APPARENT CONFLICTS.													

Project: KLONDIKE ROAD - CEDARBROOK RETENTION POND IMPROVEMENT PROJECT											PROJ. ID	SHEET NO.	
Utility Agency: AT&T (TELEPHONE) Contact Person: ROB ST. PIERRE													
STATION	OFFSET (ft)	UTILITY TYPE/SIZE	MATERIAL	DESCRIPTION OF CONFLICT	TO REMAIN	TO BE REMOVED OFFSITE	TO BE ADJUSTED	TO BE RETIRED IN PLACE	TO BE RELOCATED	INCLUDED IN COUNTY PROJECT	PRIOR TO COUNTY PROJECT	CONCURRENT WITH COUNTY PROJECT	REMARKS AND COMMENTS
3+64.28		PEDESTAL	METAL	SITS ON EDGE OF EXISTING SWALE (SOUTH OF CEDARBROOK) THAT WILL BE REGRADED, CURRENTLY DAMAGED.	XX		XX			XX			

Project: KLONDIKE ROAD - CEDARBROOK RETENTION POND IMPROVEMENT PROJECT											PROJ. ID	SHEET NO.	
Utility Agency: ESCAMBIA COUNTY PUBLIC WORKS - TRAFFIC DEPARTMENT Contact Person: JOHNNY COX/PETTIGREW													
STATION	OFFSET (ft)	UTILITY TYPE/SIZE	MATERIAL	DESCRIPTION OF CONFLICT	TO REMAIN	TO BE REMOVED OFFSITE	TO BE ADJUSTED	TO BE RETIRED IN PLACE	TO BE RELOCATED	INCLUDED IN COUNTY PROJECT	PRIOR TO COUNTY PROJECT	CONCURRENT WITH COUNTY PROJECT	REMARKS AND COMMENTS
NO APPARENT CONFLICTS.													

Project: KLONDIKE ROAD - CEDARBROOK RETENTION POND IMPROVEMENT PROJECT											PROJ. ID	SHEET NO.	
Utility Agency: COX CABLE Contact Person: TROY YOUNG													
STATION	OFFSET (ft)	UTILITY TYPE/SIZE	MATERIAL	DESCRIPTION OF CONFLICT	TO REMAIN	TO BE REMOVED OFFSITE	TO BE ADJUSTED	TO BE RETIRED IN PLACE	TO BE RELOCATED	INCLUDED IN COUNTY PROJECT	PRIOR TO COUNTY PROJECT	CONCURRENT WITH COUNTY PROJECT	REMARKS AND COMMENTS
NO APPARENT CONFLICTS. SERVICES APPEAR TO BE AERIAL, NOT IN GROUND.													

ENGINEERING DIVISION
ESCAMBIA COUNTY, FLORIDA
3363 WEST PARK PLACE, PENSACOLA, FLORIDA 32505

REVISIONS

NUMBER	DATE	APPROVED BY

ENGINEERING DIVISION
ESCAMBIA COUNTY, FLORIDA
3363 WEST PARK PLACE, PENSACOLA, FLORIDA 32505

DRAWN BY: JWM
DATE: 7/7/20
TILD BROOK PAPER: XXXXX

CHECKED BY: JWM
PROJECT MANAGER: DAMS, GRANT
DISTRICT: 01
SECTION / TOWNSHIP / RANGE: 15-15-31

DATE: 7/7/20
PROJECT NO: 39572
SIGNATURE: [Signature]


CEDARBROOK POND on KLONDIKE RD
RETENTION POND IMPROVEMENT PROJECT
UTILITY CONFLICT MATRIX

DRAWING NUMBER
PROJECT NUMBER
SURVEY NUMBER


SHEET 3 OF 10

CEDARBROOK POND on KLONDIKE ROAD RETENTION POND IMPROVEMENT PROJECT

		Valid From December 1, 2019 to November 30, 2020		
Section	Category	Sub-Category	Quantity	Units
02100-	00102	Mobilization, 16 - 30 Miles	1	EA
03100-	00101	Clearing and Grubbing, per County Specifications 2230	1	ACRE
03100-	00103	Remove Shrubs	3	EA
03100-	00105	Remove Tree, 13"-24"	7	EA
04100-	00103	Earthwork Excavate, Haul, and Install, On-site	255	CY
04100-	00108	Remove and Replace Unsuitable Materials	200	CY
04100-	00119	Dewatering Pump	6	Week
04200-	00101	Pond Access Ramp, 5" GAB w/ Fabric, LDC 4.04.13.A	75	SY
04200-	00104	Filter Sand	125	CY
04200-	00105	Filter Gravel	28	CY
04200-	00107	Grade Pond Slopes	1280	SY
06200-	00111	4" Sand Clay Base, Driveways only	25	SY
06200-	00117	4" Bahamian base, less than 1000sy	25	SY
09100-	00616	Clean Out For Underdrain, Unpaved Surface	4	EA
09100-	00804	Junction Box, 6-12ft depth	3	EA
09200-	00903	12" PDW HDPE Sock Wrap Underdrain	150	LF
09300-	00101	15" RCP Cross Drain MES, FDOT Index 272, 280	1	EA
13100-	00101	Centipede Sod, Staked	1280	SY
13200-	00101	18" Depth Rip Rap Rubble w/ 4" Bedding Stone and Geotextile	10	SY
13300-	00101	Silt Fence Type III	880	LF
13300-	00103	Staked Turbidity Barrier	40	LF
13300-	00105	Safety Fence	100	LF
13300-	00108	Establish, quantify, and submit an approved erosion control plan prepared by a certified technician.	1	EA
13300-	00109	Construct Stabilized Gravel Construction Entrance	25	SY
13300-	00110	NPDES NOI and NOT Permit, including SWPPP and monitoring (for use only with disturbed areas over 1.0 Acre)	1	EA
13400-	00101	Remove Existing Rubble (Stone Rip Rap or Concrete)	10	CY
14100-	00104	6' Chain Link Fence	200	LF
14300-	00102	6' Wood Fence (Non alternating Vertical Boards)	42	LF
14400-	00101	Remove Existing 6' Wood Fence	42	LF
14400-	00103	Remove Existing Chain Link Fence	200	LF
14500-	00102	Corner Post, Wood Post, 6' Wood Fence	4	EA
17100-	00102	Jobsite Board for posting project information, permits, etc.	1	EA
			Sub Totals	
07900-	00100	MOT Based on section 07900-00100 and sub total of project		
01100-	00100	Performance and Payment Bond (Required for projects over \$25,000.00)		
			Grand Total	
Balance of Line (may not exceed 25% of total cost)			Qty	Units
Jack & Bore 18" Steel Casing with Casing Spacers			64	LF
Remove Existing 12'x16' Plastic Shed			1	LS
Install 12' x 16' Pre-Fab Shed			1	LS

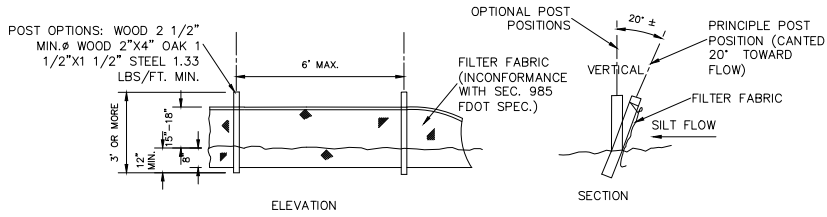

TYPE III SILT FENCE

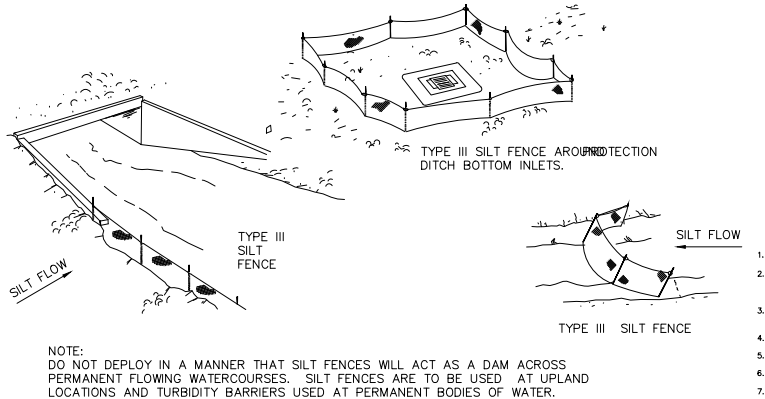

NOTE:
DO NOT DEPLOY IN A MANNER THAT SILT FENCES WILL ACT AS A DAM ACROSS PERMANENT FLOWING WATERCOURSES. SILT FENCES ARE TO BE USED AT UPLAND LOCATIONS AND TURBIDITY BARRIERS USED AT PERMANENT BODIES OF WATER.

SILT FENCE APPLICATIONS DETAIL

N.T.S.

GENERAL NOTES FOR EROSION SEDIMENT CONTROL

1. CONTRACTOR SHALL BE RESPONSIBLE FOR THE DEVELOPMENT, SUBMITTAL, AND IMPLEMENTATION OF AN APPROVED EROSION CONTROL PLAN PREPARED BY A CERTIFIED TECHNICIAN.
2. CONTRACTOR SHALL BE RESPONSIBLE FOR THE INSTALLATION (PRIOR TO CONSTRUCTION) AND MAINTENANCE/REPAIRS OF (DURING CONSTRUCTION) EROSION AND SEDIMENT CONTROL MEASURES AS REQUIRED TO RETAIN ALL SEDIMENT AND EROSION ON THE SITE OF DEVELOPMENT. THE PROVISIONS SHOWN HEREIN REPRESENT THE MINIMUM EROSION CONTROL MEASURES TO BE TAKEN.
3. THE CONTRACTOR SHALL BE RESPONSIBLE FOR OBTAINING AN NPDES PERMIT FROM THE FLORIDA DEPARTMENT OF ENVIRONMENTAL PROTECTION AND FOR COMPLIANCE INSPECTIONS, MONITORING, AND DOCUMENTATION DURING CONSTRUCTION PER THE TERMS OF THAT PERMIT.
4. THE CONTRACTOR SHALL MAKE REGULAR INSPECTIONS OF ALL CONTROL MEASURES THROUGHOUT THE CONSTRUCTION PROCESS TO ENSURE THE OVERALL EFFECTIVENESS OF THE EROSION AND SEDIMENT CONTROL PLAN. AT A MINIMUM, INSPECTIONS MUST OCCUR AT LEAST ONCE A WEEK AND WITHIN TWENTY-FOUR (24) HOURS OF THE END OF A STORM EVENT THAT IS ONE-HALF (0.50) INCH OR GREATER. ALL INSPECTIONS MUST DOCUMENTED PER THE NPDES STORMWATER POLLUTION PREVENTION PLAN.
5. ALL SOIL WASHED, DROPPED, SPILLED, OR TRACKED OUTSIDE THE LIMITS OF CONSTRUCTION OR ONTO PUBLIC RIGHTS-OF-WAY WILL BE REMOVED IMMEDIATELY.
6. ALL AREAS OF DISTURBANCE SHALL BE TREATED AS APPROPRIATE TO PREVENT THE GENERATION OF DUST.
7. AT THE TIME OF SITE PREPARATION FOR PERMANENT VEGETATIVE STABILIZATION, ANY SOIL THAT WILL NOT PROVIDE A SUITABLE ENVIRONMENT TO SUPPORT PERMANENT COVER SHALL BE REMOVED OR TREATED IN SUCH A WAY THAT WILL PERMANENTLY ADJUST THE SOIL CONDITIONS AND RENDER IT SUITABLE FOR PERMANENT COVER. IF THE REMOVAL OR TREATMENT OF THE SOIL WILL NOT PROVIDE SUITABLE CONDITIONS, NON-VEGETATIVE MEANS OF PERMANENT GROUND STABILIZATION SHALL BE EMPLOYED (I.E. EROSION CONTROL FABRIC, RIP-RAP, ETC.).
8. IN THE EVENT THAT AN ON-SITE INSPECTION BY ANY PARTY REVEALS A DEFICIENCY IN THE INSTALLATION AND/OR MAINTENANCE OF EROSION AND SEDIMENT CONTROL MEASURE, THE CONTRACTOR SHALL BE RESPONSIBLE FOR THE IMMEDIATE REMEDIATION OF THE PROBLEM.
9. FAILURE TO COMPLY WITH THE REQUIRED EROSION AND SEDIMENT CONTROL GUIDELINES MAY RESULT IN FINES LEVIED BY GOVERNMENTAL AGENCIES. ANY FINES SUFFERED DUE TO NON-COMPLIANCE SHALL BECOME THE RESPONSIBILITY OF THE CONTRACTOR.

SEQUENCE OF EROSION AND SEDIMENT CONTROL MEASURES IMPLEMENTATION

SITE PREPARATION

1. PRIOR TO ANY SOIL DISTURBANCE, SILT FENCE SHALL BE INSTALLED ALONG ENTIRE DOWN-GRADE OF PROJECT AREA. SILT FENCE SHOWN IN THE PLANS IS FOR BASIC CONTRACTOR GUIDANCE AND ADDITIONAL SILT FENCE SHALL BE INSTALLED IN THE FIELD AS DICTATED BY SURFACE WATER FLOW CONDITIONS ENCOUNTERED.
2. THE CONTRACTOR SHALL INSTALL DITCH CHECKS AND STREAM PROTECTION PER FDOT INDEX 102.
3. SILT FENCE SHALL REMAIN IN PLACE UNTIL ALL UP-GRADE AREAS OF DISTURBANCE HAVE BEEN PERMANENTLY STABILIZED.
4. TURBIDITY BARRIERS SHALL BE INSTALLED ON THE DOWNSTREAM SIDE OF ALL STREAM CROSSINGS.
5. A PROPER CONSTRUCTION ENTERANCE SHALL BE ESTABLISHED AT ALL POINTS OF INGRESS/EGRESS FROM CONSTRUCTION SITE, PER DETAIL PROVIDED IN THE PLANS, OR BY EQUIVALENT MEASURES. ALL CONSTRUCTION ENTRANCES SHALL REMAIN IN PLACE UNTIL INGRESS/EGRESS FROM THE SITE AT THAT POINT HAS STOPPED.

CLEARING AND GRUBBING



1. ALL DISTURBED AREAS THAT WILL BE LEFT EXPOSED FOR MORE THAN FOURTEEN (14) DAYS, AND ARE NOT SUBJECT TO CONSTRUCTION TRAFFIC, SHALL RECEIVE A TEMPORARY SEEDING IMMEDIATELY UPON DISTURBANCE. IF THE SEASON PREVENTS ESTABLISHMENT OF A TEMPORARY COVER, THE DISTURBED AREA WILL BE MULCHED WITH STRAW, OR EQUIVALENT MATERIAL, AT A RATE OF TWO (2) TONS PERS ACRE.
2. ALL DISTURBED AREAS THAT ARE SUBJECT TO HIGH AMOUNTS OF EROSION (I.E. STEEP SLOPES, EMBANKMENTS GREATER THAN 3:1, OR OTHER AS DICTATED BY SITE CONDITIONS) SHALL IMMEDIATELY RECEIVE A TEMPORARY SEEDING IN COMBINATION WITH MULCHING WITH STRAW, OR EQUIVALENT MATERIAL, AT A THICKNESS OF TWO (2) TO FOUR (4) INCHES MIXED WITH THE TOP TWO (2) INCHES OF SOIL.
3. ALL DISTURBED AREAS SHALL, AS A MINIMUM, BE MAINTAINED BY WATER TO MINIMIZE THE GENERATION OF DUST.


SITE GRADING

1. THE SITE SHALL, AT ALL TIMES, BE GRADED AND MAINTAINED SUCH THAT ALL STORM WATER RUNOFF IS CONTROLLED BY EROSION AND SEDIMENT CONTROL MEASURES.
2. ALL AREAS USED FOR MATERIAL STOCKPILE, BE IT FILL/EXCAVATED MATERIALS, STONE OR OTHERWISE, ARE TO BE STABILIZED AS APPROPRIATE PER "CLEARING AND GRUBBING" SECTION, AND SHALL HAVE SILT FENCE WITH HAY BALES INSTALLED PER THE DETAILS PROVIDED IN THE PLANS, OR BY EQUIVALENT MEASURES, AROUND THEIR ENTIRE PERIMETER.


FINAL SITEWORK






1. PERMANENT VEGETATION (I.E. SEED AND MULCH, SOD, ETC.) TO BE INSTALLED ON ALL EXPOSED AREAS WITHIN TEN (10) DAYS AFTER FINAL GRADING.
2. UPON COMPLETION OF CONSTRUCTION, BUT PRIOR TO FINAL ACCEPTANCE, ALL CONSTRUCTION WASTE AND DEBRIS SHALL BE REMOVED FROM THE SITE AND ALL PAVED ROADWAYS SHALL BE SWEEPED CLEAN OF ALL SEDIMENT.
3. TEMPORARY EROSION AND SEDIMENT CONTROL MEASURES SHALL REMAIN IN PLACE AND BE MAINTAINED UNTIL SUCH TIME WHEN ALL UP-GRADE AREAS HAVE BEEN PERMANENTLY STABILIZED.

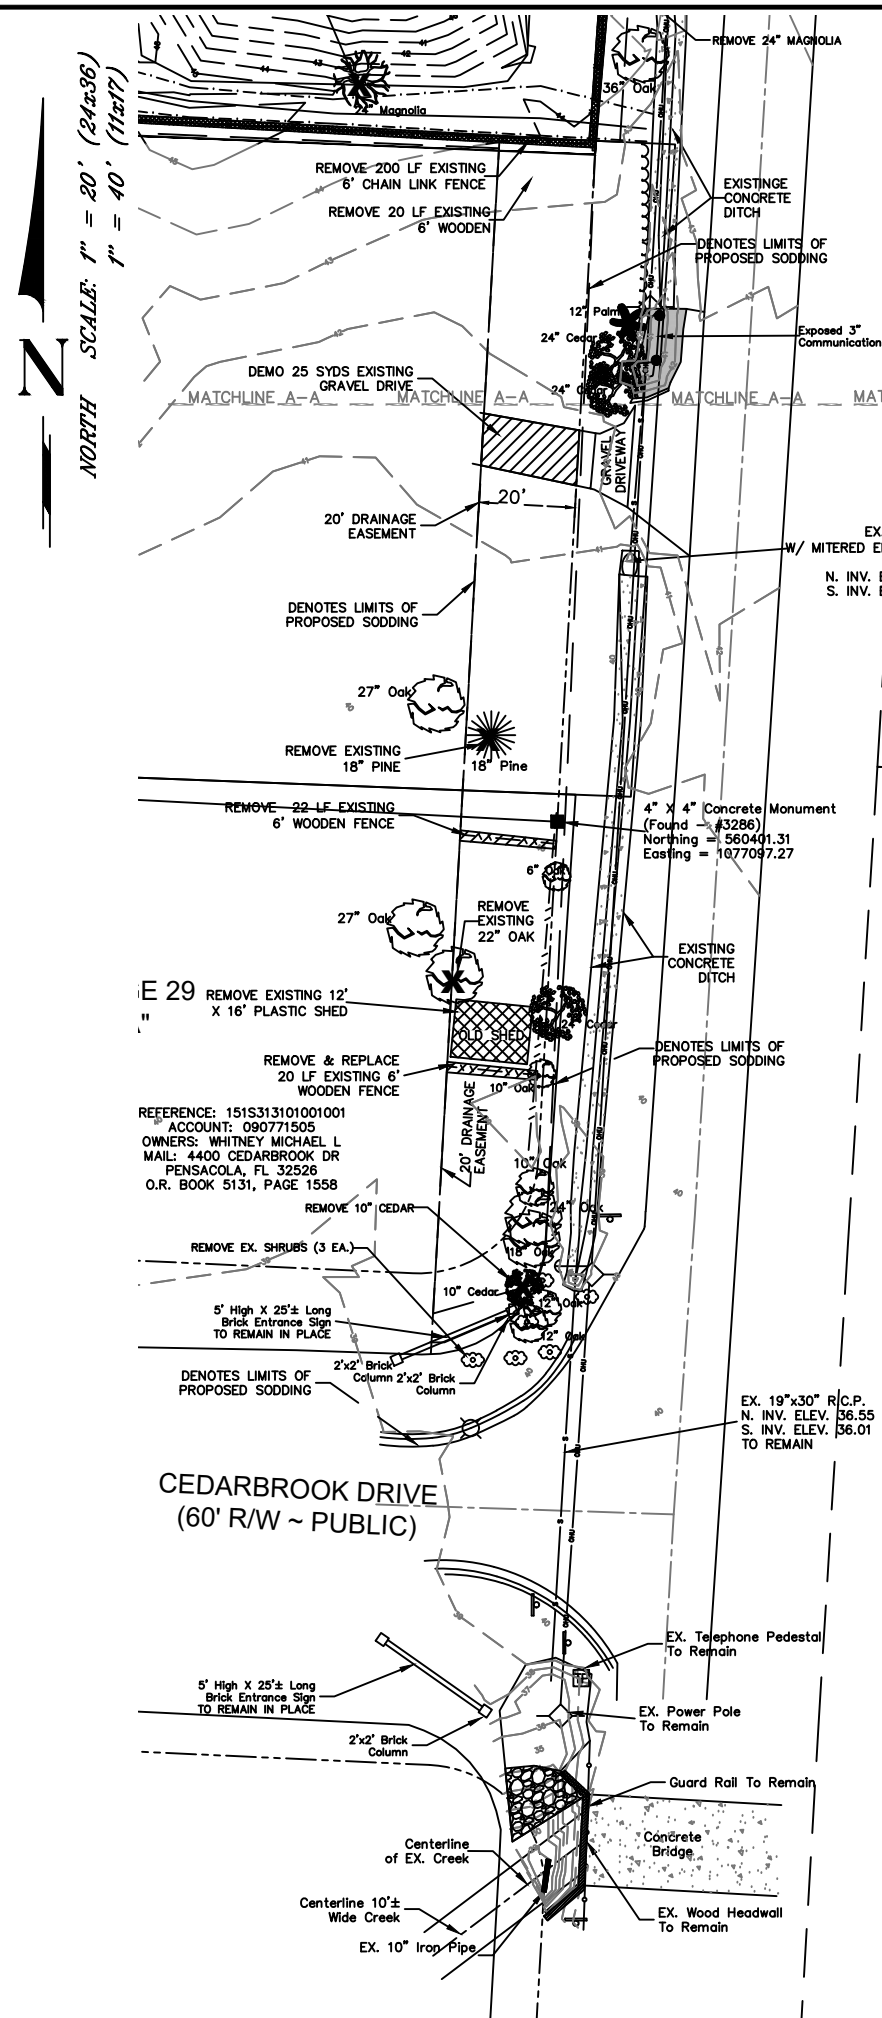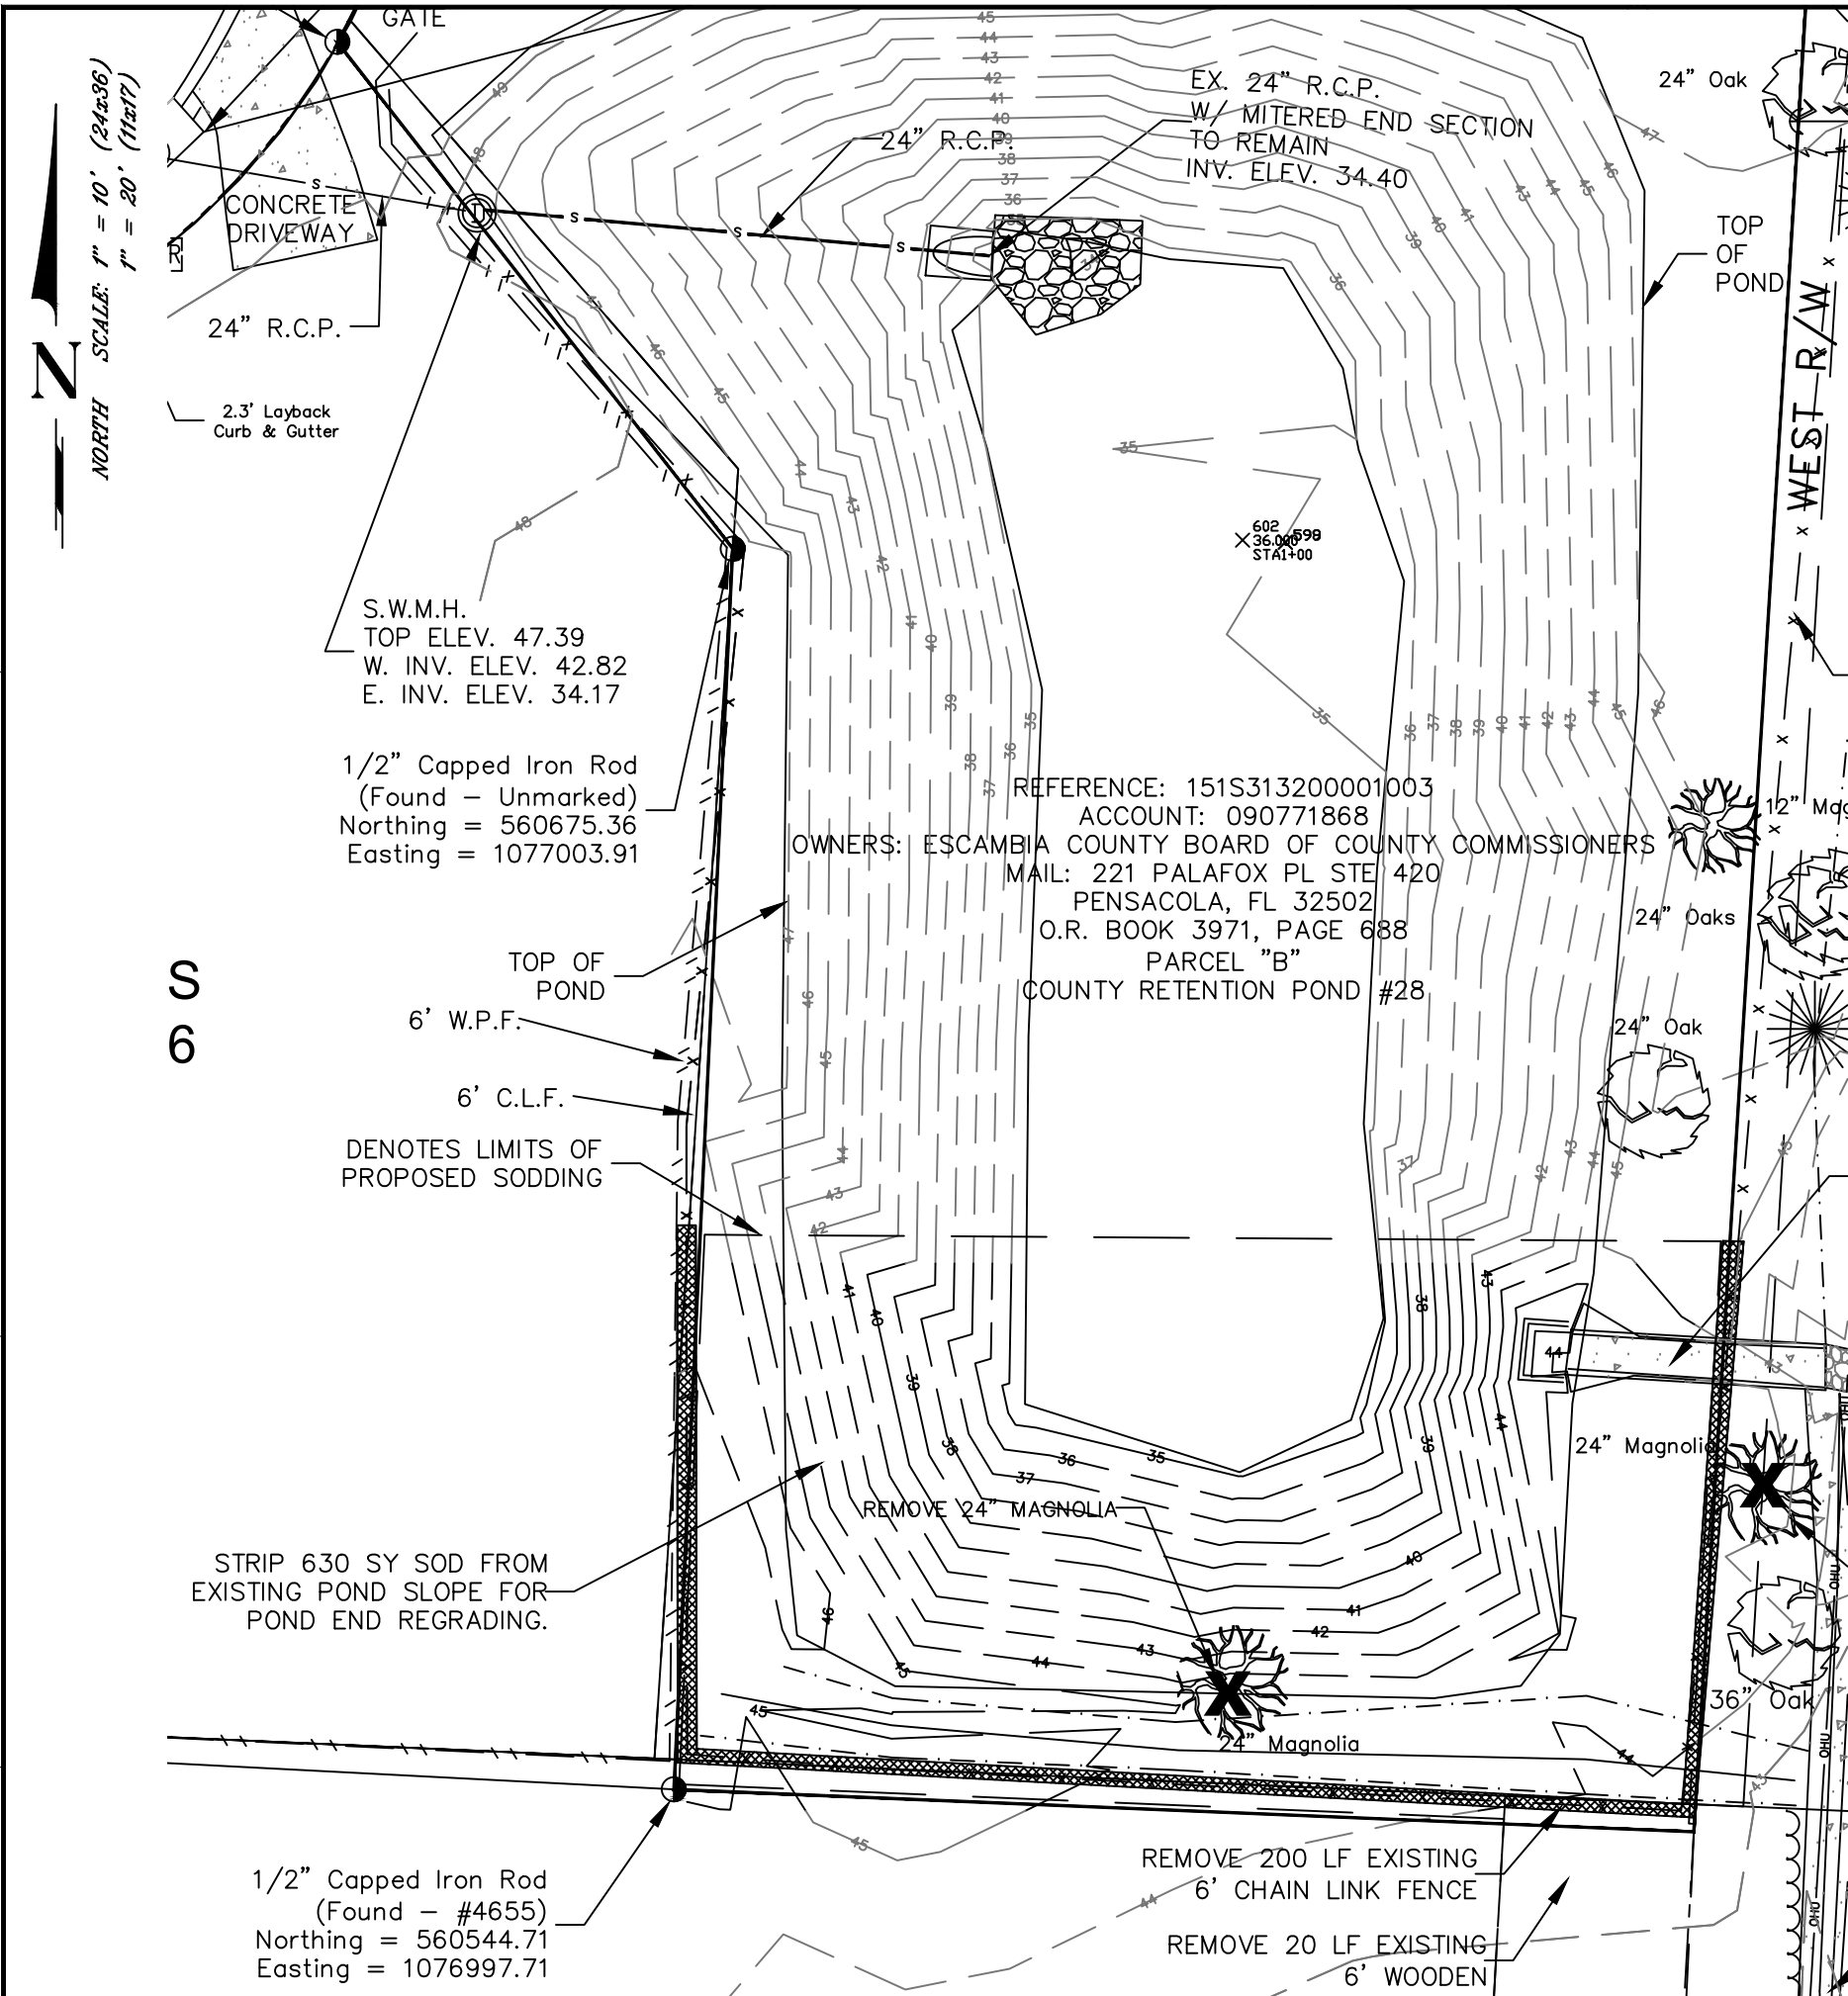

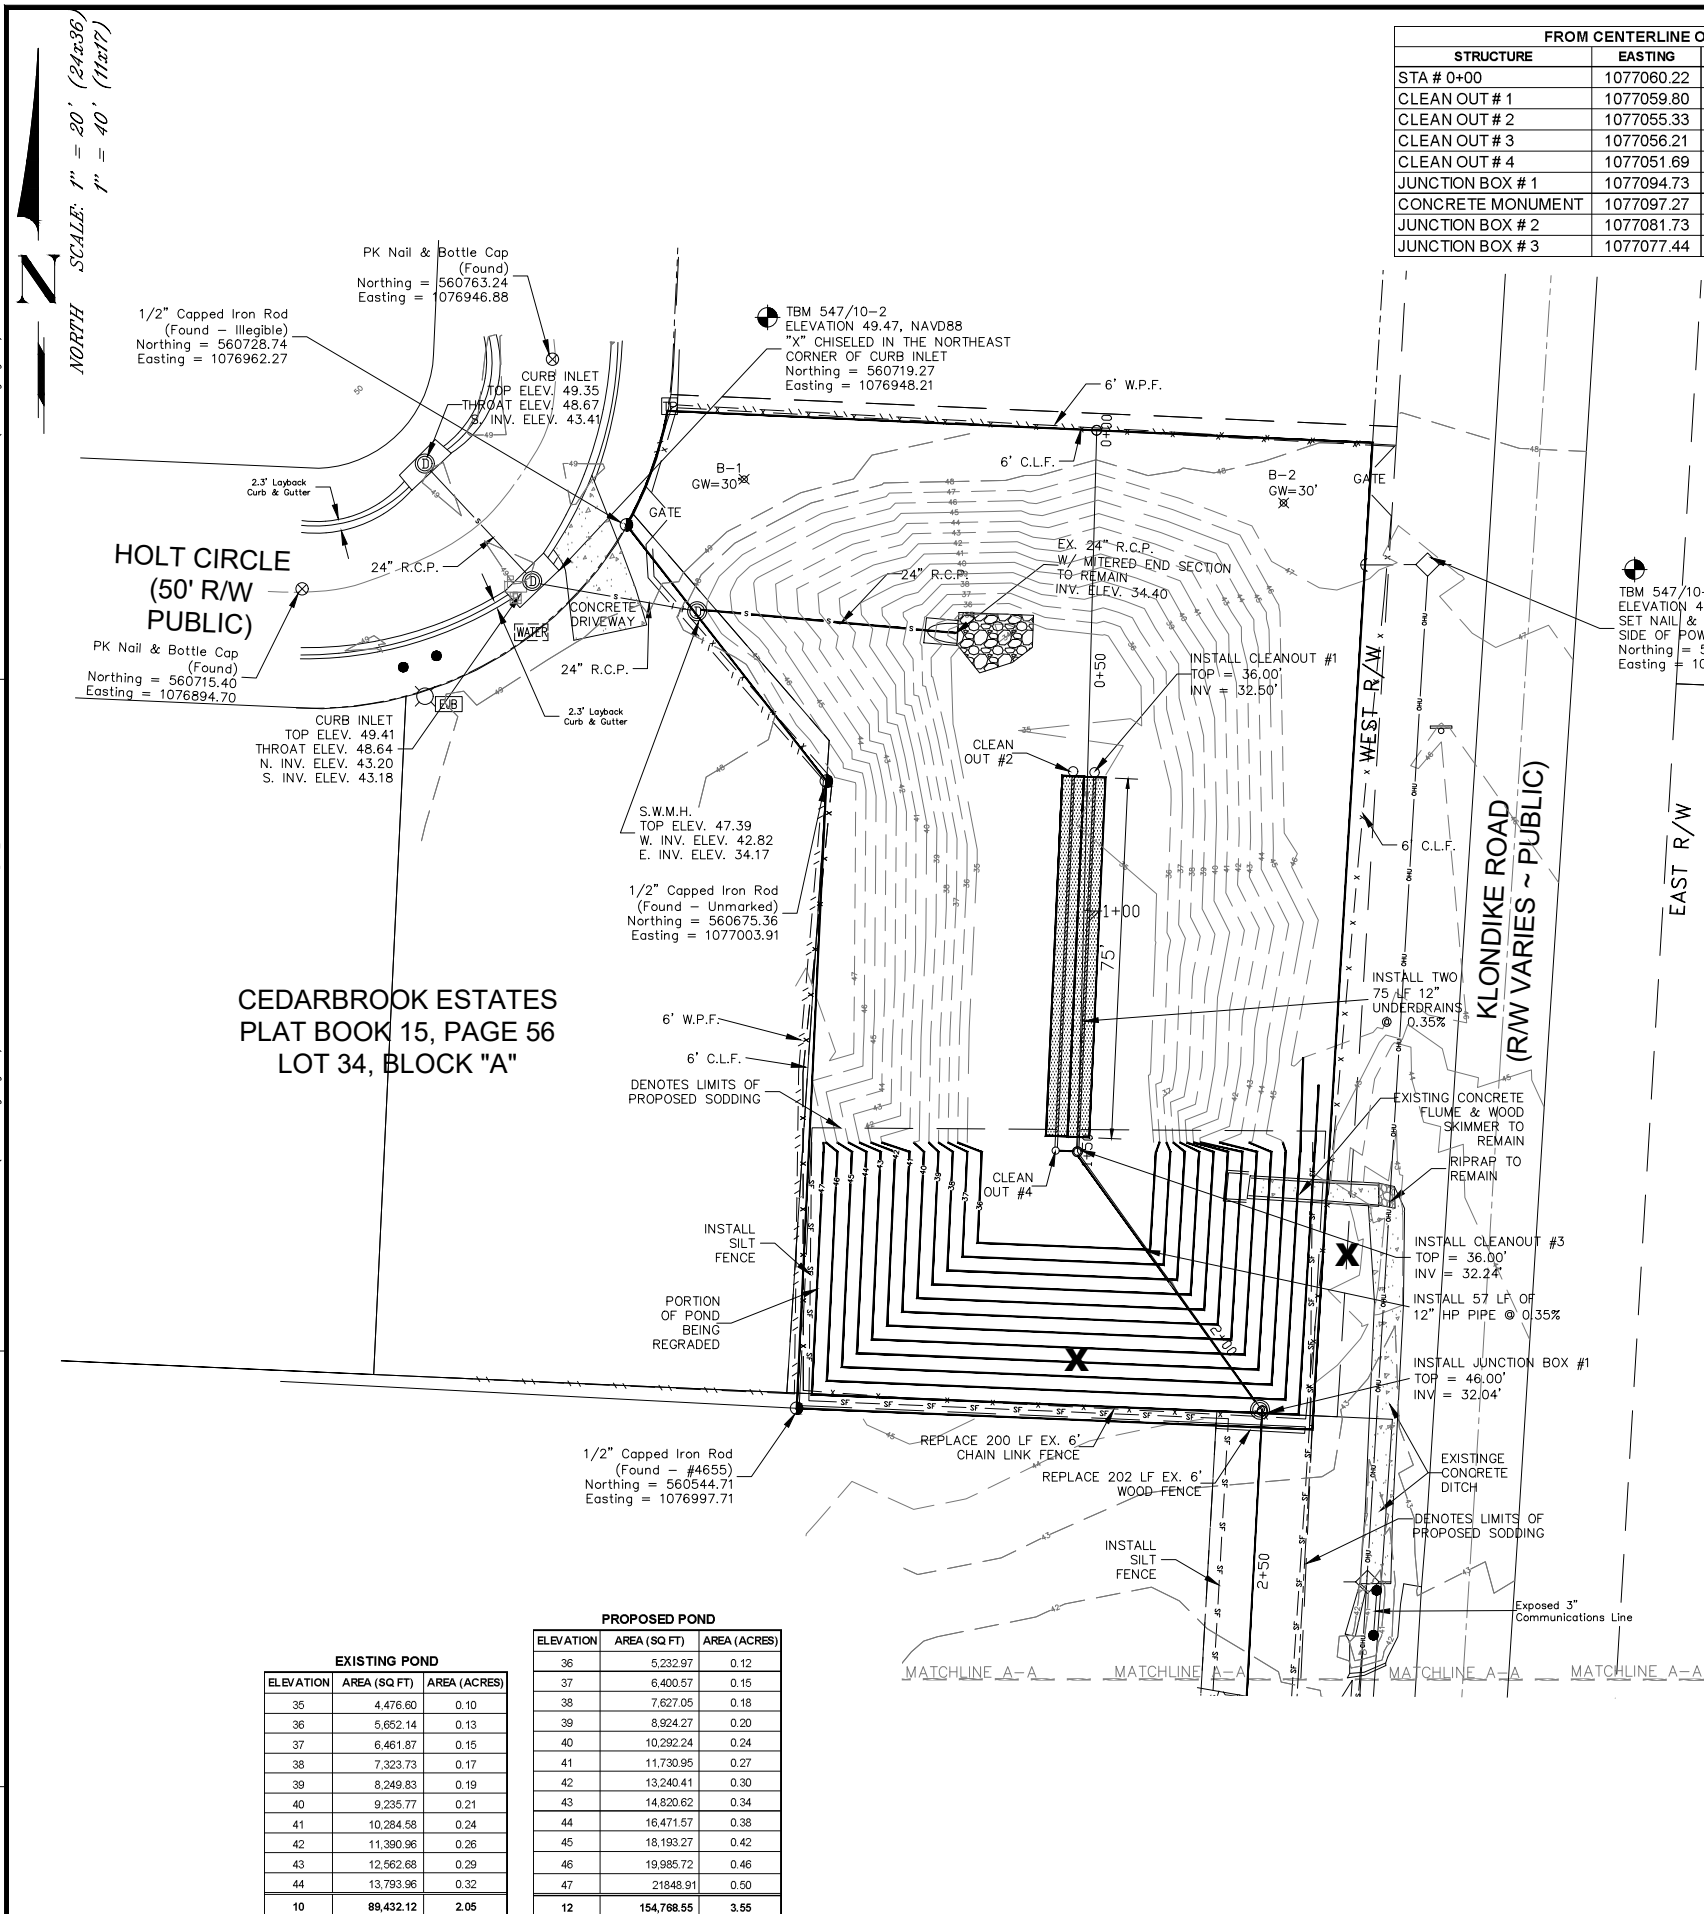

FROM CENTERLINE OF KLONDIKE				
STRUCTURE	EASTING	NORTHING	STA ID #	OFFSET
STA # 0+00	1077060.22	560748.38	0+00	92.42
CLEAN OUT # 1	1077059.80	560677.15	0+71.22	88.38
CLEAN OUT # 2	1077055.33	560677.35	0+71.22	92.85
CLEAN OUT # 3	1077056.21	560598.14	1+50.33	87.02
CLEAN OUT # 4	1077051.69	560598.37	1+50.33	91.55
JUNCTION BOX # 1	1077094.73	560544.16	2+02.48	45.20
CONCRETE MONUMENT	1077097.27	560401.31	3+45.05	33.73
JUNCTION BOX # 2	1077081.73	560307.91	4+39.11	43.27
JUNCTION BOX # 3	1077077.44	560230.04	5+17.12	42.42

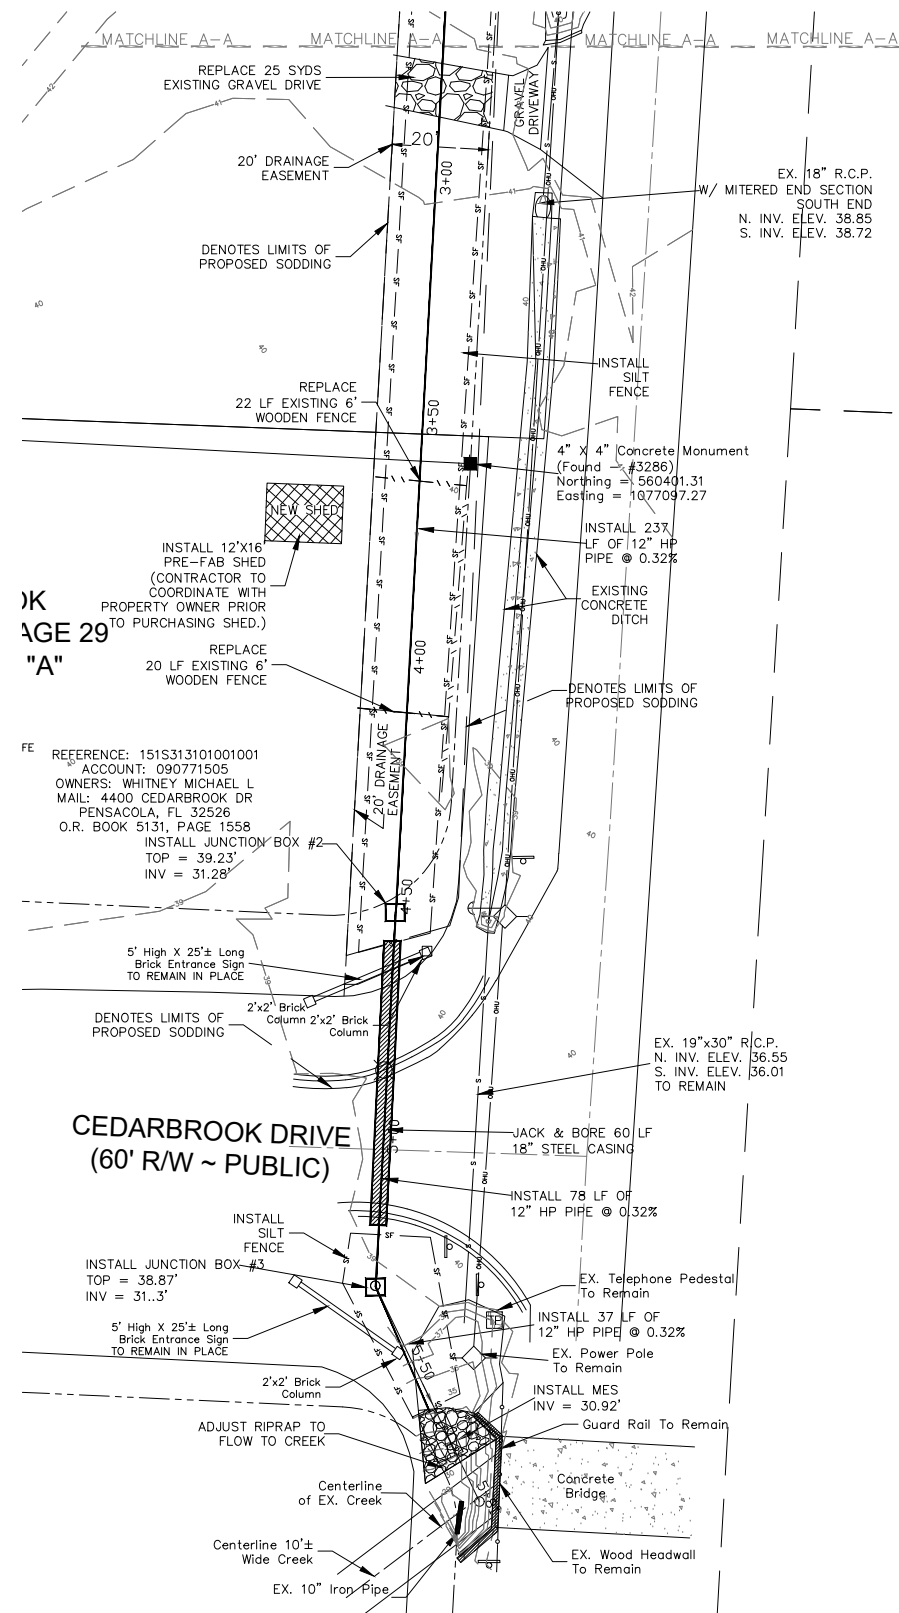

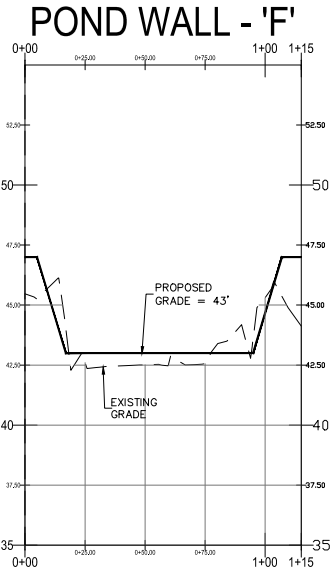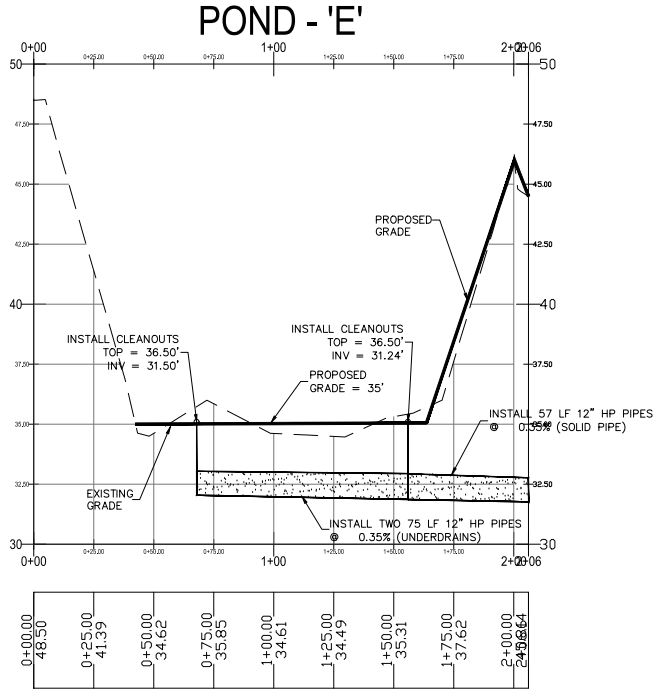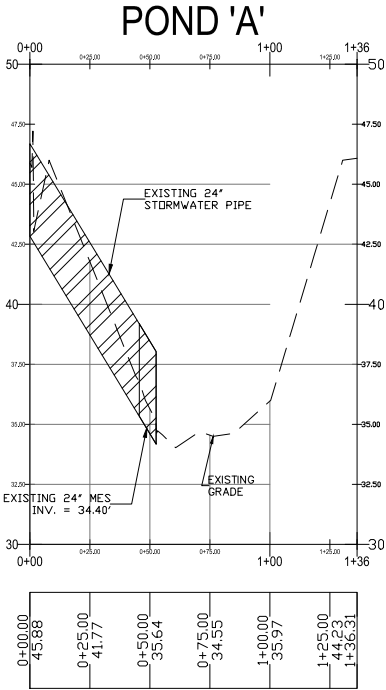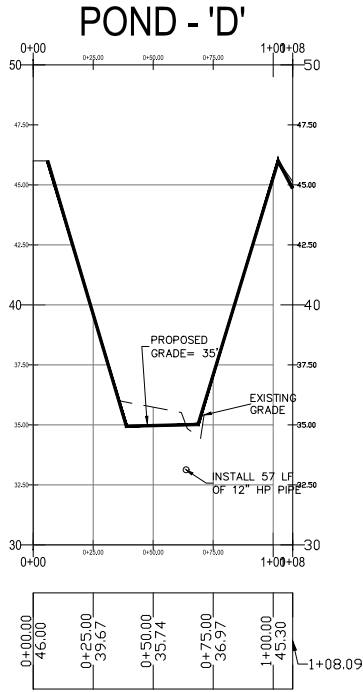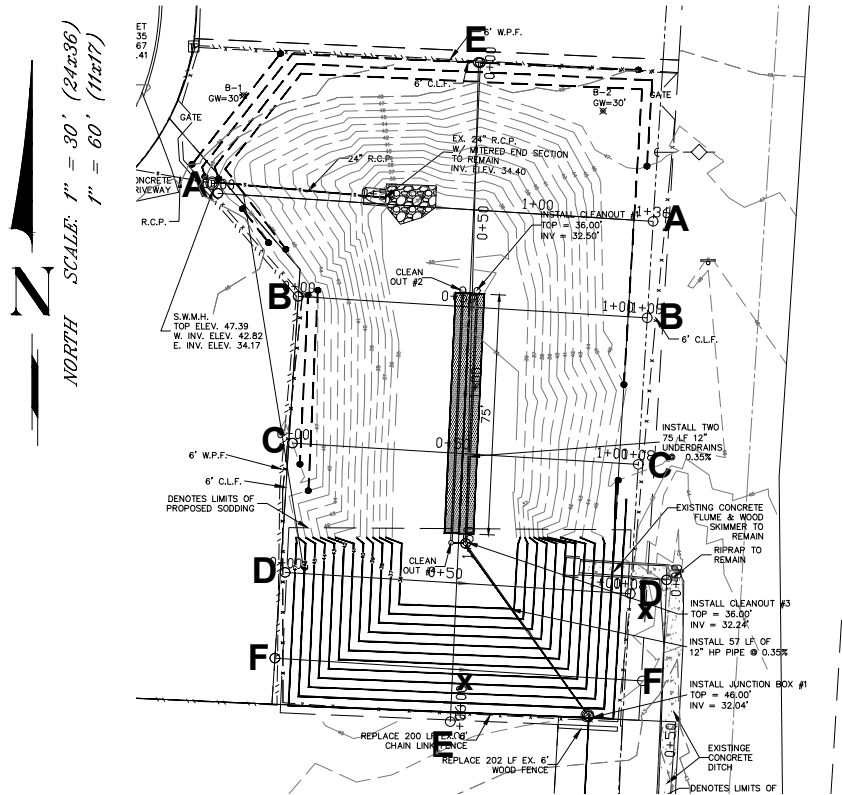

PHASE _____ REVIEW _____		DATE	DATE	DATE
ORIGINATOR (RP)	ORIGINATOR (OR)	Correct (Green Highlighter) Change	VERIFICATION, CHECKER (QR)	DATE
PRODUCTION CHECKING COMPLETE, READY FOR SUBMITTAL REVIEW (RP)	CHECKER (RP)	Correct (Red Pen X-Out to Disagree or Remark)	REMARK INCORPORATION	DATE
		CHANGE INCORPORATION	ORIGINATOR VERIFICATION	DATE

