CA WEIS ELEMENTARY SCHOOL
TRACK ADDITION

2701 N Q ST, PENSACOLA, FL 32505

Approved
ESCAMBIA COUNTY DRC PLAN REVIEW
DRC Chairman Signature: J. Hampton 4-14-21 Date
Printed Name: Jennifer Hampton
Development Services Director or Designee

This document has been reviewed in accordance with the requirements of applicable Escambia County Regulations and Ordinances, and does not in any way relieve the submitting Architect, Engineer, Surveyor or other signatory from responsibility of details as drawn. A Development Order (DO) must be obtained through the Development Review Process prior to the commencement of construction. This DO approval does not constitute approval by any other agency. All additional state/federal permits shall be provided to the county prior to approval of a final plat or the issuance of state/federal permits shall be provided to the county prior to approval of a final plat or the issuance of a building permit.

OWNER/DEVELOPER:
ESCAMBIA COUNTY SCHOOL BOARD
30 E. TEXAR DRIVE
PENSACOLA, FL 32501
PHONE: (850) 469-5345

ENGINEER:
KENNETH HORNE & ASSOCIATES, INC.
7201 N. 9th AVENUE, SUITE 6
PENSACOLA, FLORIDA 32504
PHONE: (850) 471-9005

SHEET INDEX

GENERAL NOTES:

1. ALL CONSTRUCTION METHODS AND MATERIALS SHALL CONFORM TO ESCAMBIA COUNTY STANDARDS.
2. THE CONTRACTOR IS ADVISED TO FAMILIARIZE HIMSELF WITH THE SITE PRIOR TO BIDDING. COORDINATE VISIT WITH OWNER.
3. CONTRACTOR TO VERIFY LOCATION OF ALL EXISTING UTILITIES WITH VARIOUS UTILITY COMPANIES PRIOR TO CONSTRUCTION.
4. CONTRACTOR SHALL FILE A "NOTICE OF INTENT TO USE GENERIC PERMIT FOR STORMWATER DISCHARGE FROM LARGE AND SMALL CONSTRUCTION ACTIVITIES." CONTRACTOR SHALL COMPLY WITH ALL REQUIREMENTS OF THIS PERMIT THROUGHOUT THE COURSE OF CONSTRUCTION.
5. THE GENERAL CONTRACTOR IS TO MAINTAIN (CUT AND WATER) THE VEGETATION INSIDE THE CONSTRUCTION FENCE DURING ENTIRE CONSTRUCTION.
6. TEMPORARY SECURITY FENCE AND ALL REMNANTS THEREOF SHALL BE REMOVED WHEN PROJECT IS COMPLETE.
7. ANY NECESSARY PERMITS WILL BE THE RESPONSIBILITY OF THE CONTRACTOR. THE ENGINEER OF RECORD WILL ASSIST CONTRACTOR WITH ANY REQUIRED PERMITS.
8. ROLL GRADE BEFORE AND ROLL SOD AFTER PLACEMENT TO ENSURE SMOOTH FINAL GRADE. NO RUTTING WILL BE ACCEPTABLE AT PROJECT CLOSE-OUT.
9. THE PROJECT ENGINEER (ENGINEER OF RECORD) SHALL PROVIDE TO ESCAMBIA COUNTY "AS-BUILT" RECORD DRAWINGS FOR VERIFICATION AND APPROVAL BY ESCAMBIA COUNTY ONE WEEK PRIOR TO REQUESTING A FINAL INSPECTION AND CERTIFICATE OF OCCUPANCY OR PROVIDE "AS-BUILT" CERTIFICATION THAT THE PROJECT CONSTRUCTION ADHERES TO THE PERMITTED PLANS AND SPECIFICATIONS. THE "AS-BUILT" CERTIFICATION OR THE "AS-BUILT" RECORD DRAWINGS MUST BE SIGNED, SEALED AND DATED BY A REGISTERED FLORIDA PROFESSIONAL ENGINEER.
10. ALL ASPECTS OF THE STORMWATER/DRAINAGE COMPONENTS AND/OR TRANSPORTATION COMPONENTS SHALL BE COMPLETED PRIOR TO ISSUANCE OF A FINAL COUNTY SIGNOFF.
11. RETENTION/DETENTION AREAS SHALL BE SUBSTANTIALLY COMPLETE PRIOR TO ANY CONSTRUCTION ACTIVITIES THAT MAY INCREASE STORMWATER RUNOFF RATES. THE CONTRACTOR SHALL CONTROL STORMWATER DURING ALL PHASES OF CONSTRUCTION AND TAKE ADEQUATE MEASURES TO PREVENT THE EXCAVATED POND FROM BLINDING DUE TO SEDIMENTS.
12. DEVELOPER/CONTRACTOR SHALL RESHAPE PER PLAN SPECIFICATIONS, CLEAN OUT ACCUMULATED SILT, AND STABILIZE RETENTION/DETENTION POND(S) AT THE END OF CONSTRUCTION WHEN ALL DISTURBED AREAS HAVE BEEN STABILIZED AND PRIOR TO REQUEST FOR INSPECTION.
13. THE OWNER OR HIS AGENT SHALL ARRANGE/SCHEDULE WITH THE COUNTY A FINAL INSPECTION OF THE DEVELOPMENT UPON COMPLETION AND ANY INTERMEDIATE INSPECTIONS AT (850) 595-3472. AS-BUILT CERTIFICATION IS REQUIRED PRIOR TO REQUEST FOR FINAL INSPECTION/APPROVAL.

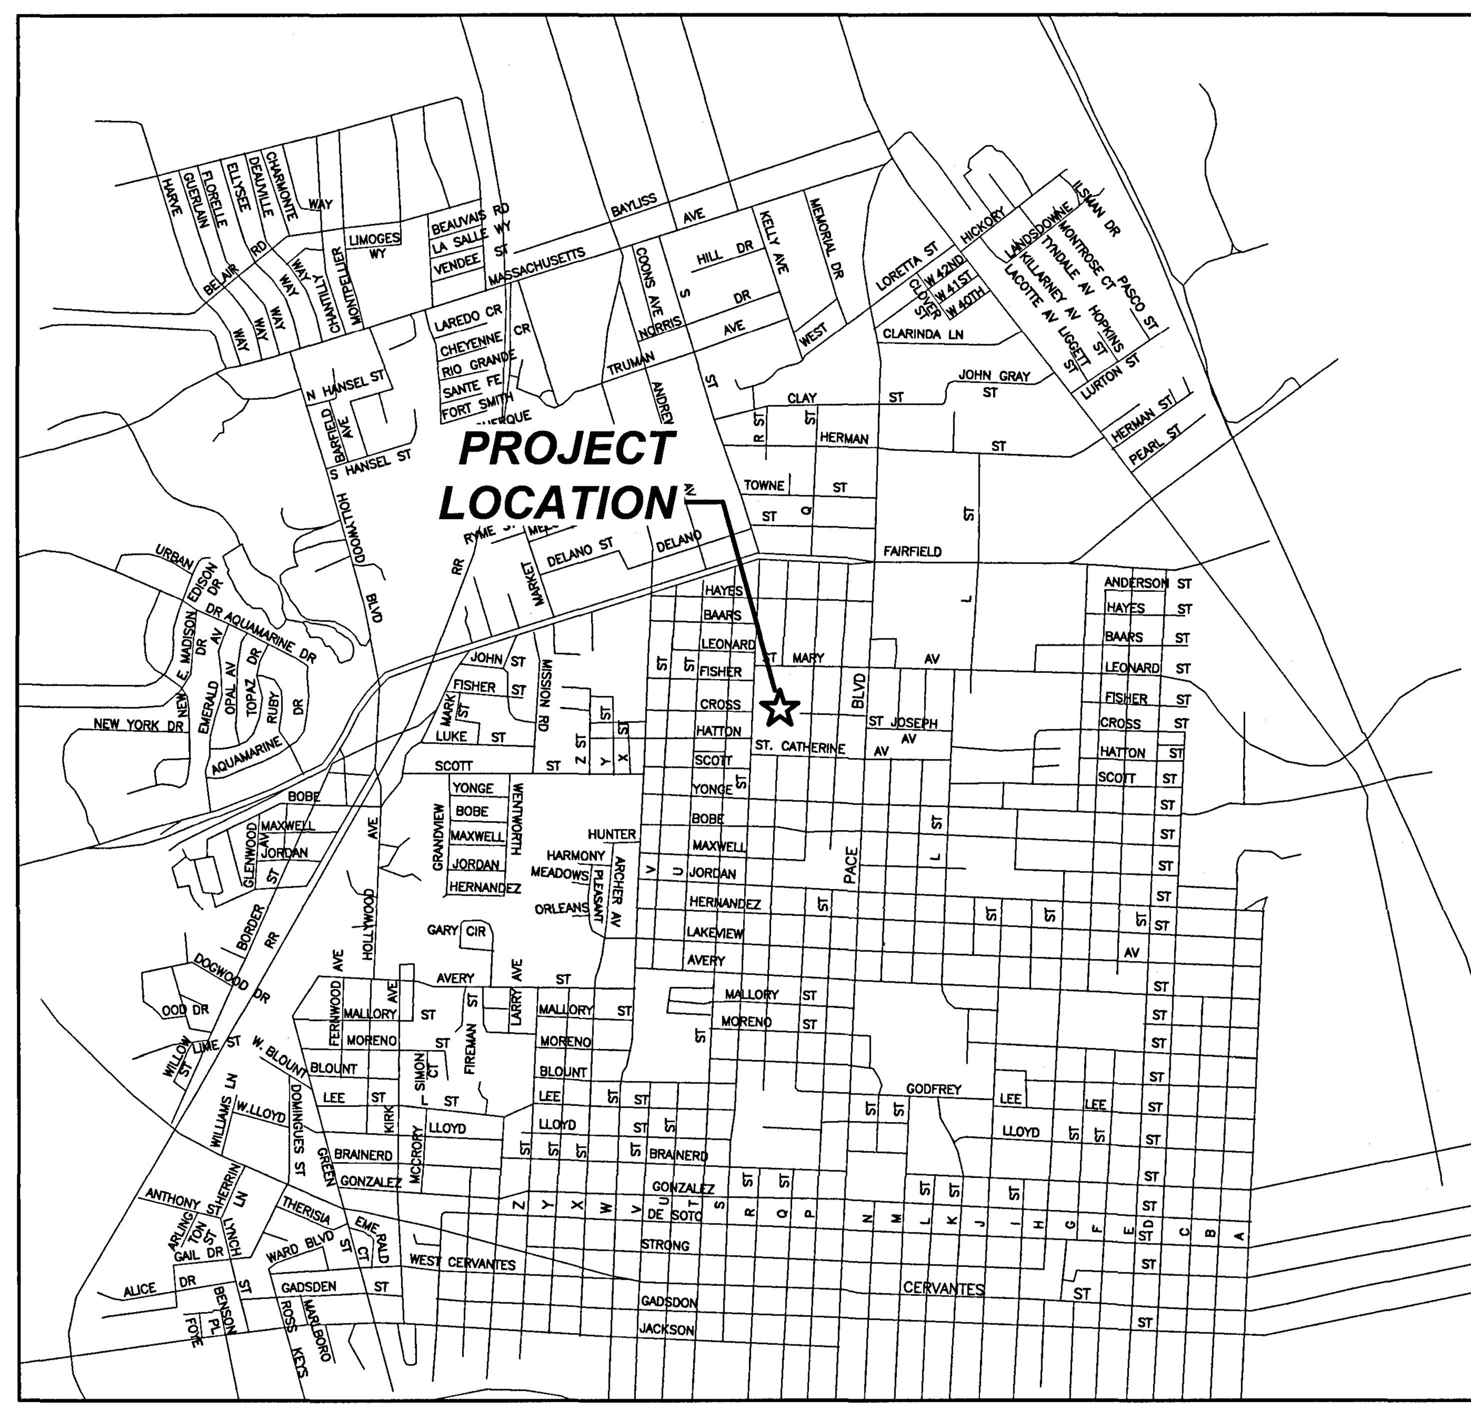

VICINITY MAP
N.T.S.

UTILITY NOTES:

1. CONTRACTOR SHALL LOCATE, SUPPORT & PROTECT EXISTING UTILITIES TO REMAIN, AS REQUIRED. ALL KNOWN UTILITIES ARE SHOWN IN AN APPROXIMATE LOCATION ONLY. CONTRACTOR SHALL UTILIZE GROUND PENETRATING RADAR OR EQUIVALENT TO LOCATE ALL EXISTING UTILITIES WITHIN ALL AREAS OF CONSTRUCTION. CONTRACTOR SHALL CONFIRM HORIZONTAL AND VERTICAL LOCATION OF ALL UTILITIES TO BE RELOCATED AND/OR IN DIRECT CONFLICT WITH CONSTRUCTION ACTIVITIES. CONTRACTOR SHALL CONTACT THE ECSD FACILITY DEPT. A MINIMUM OF 48 BUSINESS HOURS PRIOR TO COMMENCEMENT OF ALL UTILITY LOCATIONS TO COORDINATE THIS WORK.
2. IF EXISTING UTILITY LINES ABOVE OR BELOW GROUND ARE DISTURBED DUE TO CONSTRUCTION ACTIVITY THEY WILL BE RELOCATED AS PER UTILITY OWNER AND OWNER REQUIREMENTS.
3. CONTRACTOR SHALL NOTIFY THE OWNER FORTY-EIGHT HOURS PRIOR TO BEGINNING CONSTRUCTION.
4. LOCATION OF EXISTING UTILITIES SHOWN ON PLANS ARE APPROXIMATE ONLY AND IT SHALL BE THE RESPONSIBILITY OF THE CONTRACTOR TO VERIFY THE LOCATION AND DEPTHS BEFORE BEGINNING CONSTRUCTION. FAILURE OF THE PLANS TO SHOW THE EXISTENCE OF ANY UNDERGROUND UTILITIES, STRUCTURES, ETC., SHALL NOT RELIEVE THE CONTRACTOR FROM THE RESPONSIBILITY OF PRESERVING AND PROTECTING SAID UTILITIES OR STRUCTURES.
5. CONTRACTOR SHALL HAUL AWAY ALL EXCESS MATERIAL AND DEBRIS AND DISPOSE OF OFFSITE IN A LEGAL MANNER.
6. FOR STAGING, EQUIPMENT STORAGE, EMPLOYEE PARKING, AND SITE ACCESS, COORDINATE WITH OWNER.
7. PROPERTY OBSTRUCTIONS WHICH ARE TO REMAIN IN PLACE, SUCH AS BUILDINGS, SEWER, DRAINS, WATER OR GAS PIPES, ELECTRICAL, CONDUITS, POLES, WALLS, POST, ETC., ARE TO BE CAREFULLY PROTECTED AND ARE NOT TO BE DISPLACED UNLESS NOTED.

STORMWATER NOTES:

1. NO DEVIATIONS OR REVISIONS FROM THESE PLANS BY THE CONTRACTOR SHALL BE ALLOWED WITHOUT PRIOR APPROVAL FROM THE DESIGN ENGINEER. ANY DEVIATIONS MAY RESULT IN DELAYS IN OBTAINING A CERTIFICATE OF OCCUPANCY.
2. THE CONTRACTOR SHALL INSTALL PRIOR TO THE START OF CONSTRUCTION AND MAINTAIN DURING CONSTRUCTION ALL SEDIMENT CONTROL MEASURES AS REQUIRED TO RETAIN ALL SEDIMENTS ON SITE. IMPROPER SEDIMENT CONTROL MEASURES MAY RESULT IN CODE ENFORCEMENT VIOLATION.
3. ALL AREAS DISTURBED DUE TO CONSTRUCTION ACTIVITY SHALL BE SODDED W/ CENTIPEDE.
4. CONTRACTOR SHALL MAINTAIN RECORD DRAWINGS DURING CONSTRUCTION WHICH SHOW "AS BUILT" CONDITIONS OF ALL WORK INCLUDING PIPING, DRAINAGE STRUCTURES, TOPOGRAPHY OF DRAINAGE SYSTEMS, OUTLET STRUCTURES, DIMENSIONS, ELEVATIONS, GRADING ETC. RECORD DRAWINGS SHALL BE PROVIDED TO THE ENGINEER OF RECORD PRIOR TO REQUESTING FINAL INSPECTION.
5. NOTIFY SUNSHINE UTILITIES 48 HOURS IN ADVANCE PRIOR TO DIGGING WITHIN RIGHT-OF-WAY; 1-800-432-4770.
6. ANY DAMAGE TO EXISTING ROADS DURING CONSTRUCTION WILL BE REPAIRED BY THE CONTRACTOR PRIOR TO FINAL "AS-BUILT" SIGN-OFF.

EROSION CONTROL NOTES:

1. HAY BALES OR SILT FENCE SHALL BE PLACED AS REQUIRED. POSTS FOR SILT FENCE SHALL BE AT A DEPTH TO RESIST OVERTURNING, THE BOTTOM EDGE OF THE FABRIC SHALL BE BELOW GRADE AND COVERED WITH SOIL. SUPPLEMENT WITH HAY BALES AS REQUIRED TO PREVENT THE PASSAGE OF SOIL MATERIALS. HAY BALES ARE TO BE PROPERLY PLACED AND STAKED. (SEE TYPICAL DETAILS)
2. ISOLATED AREAS OF CONSTRUCTION MAY NEED TO BE ADDRESSED BY THE CONTRACTOR AS FIELD CONDITIONS DICTATE.
3. UPON COMPLETION OF CONSTRUCTION, ALL DISTURBED AREAS ARE TO BE STABILIZED WITH SOD.
4. THE CONTRACTOR IS RESPONSIBLE TO ENSURE THAT EROSION CONTROL MEASURES USED ARE MAINTAINED AND FULLY FUNCTIONAL DURING RAINFALL EVENTS.

THE SUBJECT PROPERTY AS SHOWN HEREON IS LOCATED IN FLOOD ZONE X, (MINIMAL RISK AREAS OUTSIDE THE 1-PERCENT AND .2-PERCENT-ANNUAL-CHANCE FLOODPLAINS. NO BFE'S OR BASE FLOOD DEPTHS ARE SHOWN WITHIN THESE ZONES), AS DETERMINED FROM THE FEDERAL EMERGENCY MANAGEMENT AGENCY FLOOD INSURANCE RATE MAP OF ESCAMBIA COUNTY, FLORIDA, COMMUNITY 120080, FIRM MAP PANEL NUMBERS 12033C0380G, MAP REVISION DATED SEPTEMBER 29, 2006.

NO. | DATE | REVISIONS

Kenneth Horne & Associates, Inc.
CIVIL ENGINEERS
PO BOX 10669, PENSACOLA, FLORIDA 32524
7201 N. 9TH AVENUE, SUITE 6, PENSACOLA, FLORIDA 32504
(850) 471-9005 info@kh-a.com FAX (850) 471-0093
FL. CERTIFICATE OF AUTHORIZATION NO. 8268

CA WEIS ELEMENTARY SCHOOL
TRACK ADDITION
ESCAMBIA FLORIDA

DRAWN BY: R TILLMAN
DESIGNED BY: N KING
CHECKED BY: N KING
DATE: AUGUST 2020
SCALE: AS NOTED
NOT FOR CONSTRUCTION
BY: DATE:

PROJECT NO: 2019-42
C001
SHEET: 1 OF 5

LEGAL DESCRIPTION:
BLOCKS J, K, N, AND P, SECOND ADDITION TO PINE CREST, A SUBDIVISION OF A PORTION OF SECTION 17, TOWNSHIP 2 SOUTH, RANGE 30 WEST, ESCAMBIA COUNTY, FLORIDA AS RECORDED IN PLAT BOOK 2, PAGE 34 OF THE PUBLIC RECORDS OF SAID COUNTY.

STREET ADDRESS: 2701 NORTH "Q" STREET

BENCHMARKS:
48-99-X15HV - A CONCRETE MONUMENT WITH BRASS DISK #48-99-X15, LOCATED IN THE NORTHEAST CORNER OF THE INTERSECTION OF PACE BOULEVARD AND ST. MARY AVENUE.
ELEVATION = 82.48'
1689/20A - A RAILROAD SPIKE IN THE NORTH SIDE OF A POWER POLE LOCATED 25'+/- NORTH OF ST. CATHERINE STREET AND 150'+/- EAST OF "R" STREET.
ELEVATION = 77.95'
1689/20B - A RAILROAD SPIKE IN THE NORTH SIDE OF A POWER POLE LOCATED 25'+/- NORTH OF ST. CATHERINE STREET AND 20'+/- EAST OF "R" STREET.
ELEVATION = 76.19'
1689/30A - AN "X" IN THE WEST SIDE OF A CONCRETE BASE OF A LIGHT POLE LOCATED 170'+/- SOUTH OF CROSS STREET AND 40'+/- WEST OF "Q" STREET.
ELEVATION = 82.16'
1689/30B - AN "X" IN THE WEST SIDE OF A CONCRETE BASE OF A LIGHT POLE LOCATED 80'+/- SOUTH OF CROSS STREET AND 40'+/- WEST OF "Q" STREET.
ELEVATION = 82.68'

SURVEYOR'S NOTES:
1. THE UNDERGROUND UTILITIES SHOWN HAVE BEEN LOCATED FROM FIELD SURVEY INFORMATION AND EXISTING DRAWINGS. THE SURVEYOR HAS NOT PHYSICALLY LOCATED THE UNDERGROUND UTILITIES. THE SURVEYOR DOES NOT CERTIFY THAT THE UNDERGROUND UTILITIES SHOWN COMPRISE ALL SUCH UTILITIES OR THAT THEY ARE THE EXACT SIZE, MATERIAL, OR LOCATION AS INDICATED.
2. THIS SURVEY DOES NOT REFLECT OR DETERMINE OWNERSHIP.
3. THIS SURVEY IS SUBJECT TO ANY FACTS THAT MAY BE DISCLOSED BY A FULL AND ACCURATE TITLE SEARCH.
4. THIS SURVEY IS SUBJECT TO SETBACKS, EASEMENTS, AND RESTRICTIONS OF RECORD.
5. TO ASSURE THE CONTRACTOR IS ON THE SAME VERTICAL AND HORIZONTAL DATUM AS THIS SURVEY, IT IS STRONGLY RECOMMENDED THAT VERTICAL CHECKS BE MADE BETWEEN TWO BENCHMARKS AND THAT HORIZONTAL CHECKS BE MADE BETWEEN THREE CONTROL POINTS OR PROPERTY CORNERS.
6. SUB-SURFACE IMPROVEMENTS, IF ANY, NOT LOCATED.
7. DUE TO CURRENT SAFETY REGULATIONS, WE ARE UNABLE TO ACCESS ANY SEWER MANHOLES AND/OR STRUCTURES IN ORDER TO VERIFY PIPE SIZE OR MATERIAL. PIPE SIZE AND MATERIAL HAS BEEN SHOWN AS PER PLANS OR BY APPROXIMATE MEASUREMENTS. IT IS STRONGLY RECOMMENDED THAT SIZE AND MATERIAL ARE VERIFIED BEFORE ANY DESIGN WORK BEGINS.
8. COORDINATES SHOWN ARE STATE PLANE COORDINATES REFERENCED TO N.A.D. 83 DATUM, 2011 ADJUSTMENT, FLORIDA NORTH ZONE AND EXPRESSED IN U.S. SURVEY FEET.
9. COORDINATES ARE DERIVED BY USING THE TRIMBLE AND FLORIDA DEPARTMENT OF TRANSPORTATION CONTINUOUSLY OPERATING REFERENCE STATION (CORS) NETWORK.

FLOOD STATEMENT:
THE SUBJECT PROPERTY IS LOCATED IN FLOOD ZONE "X", AREAS DETERMINED TO BE OUTSIDE THE 0.2% ANNUAL CHANCE FLOODPLAIN AND IS NOT IN A SPECIAL FLOOD HAZARD AREA AS DETERMINED BY FEDERAL EMERGENCY MANAGEMENT AGENCY (FEMA). REFERENCE COMMUNITY PANEL NUMBER 12033C0380G. EFFECTIVE SEPTEMBER 29, 2006.

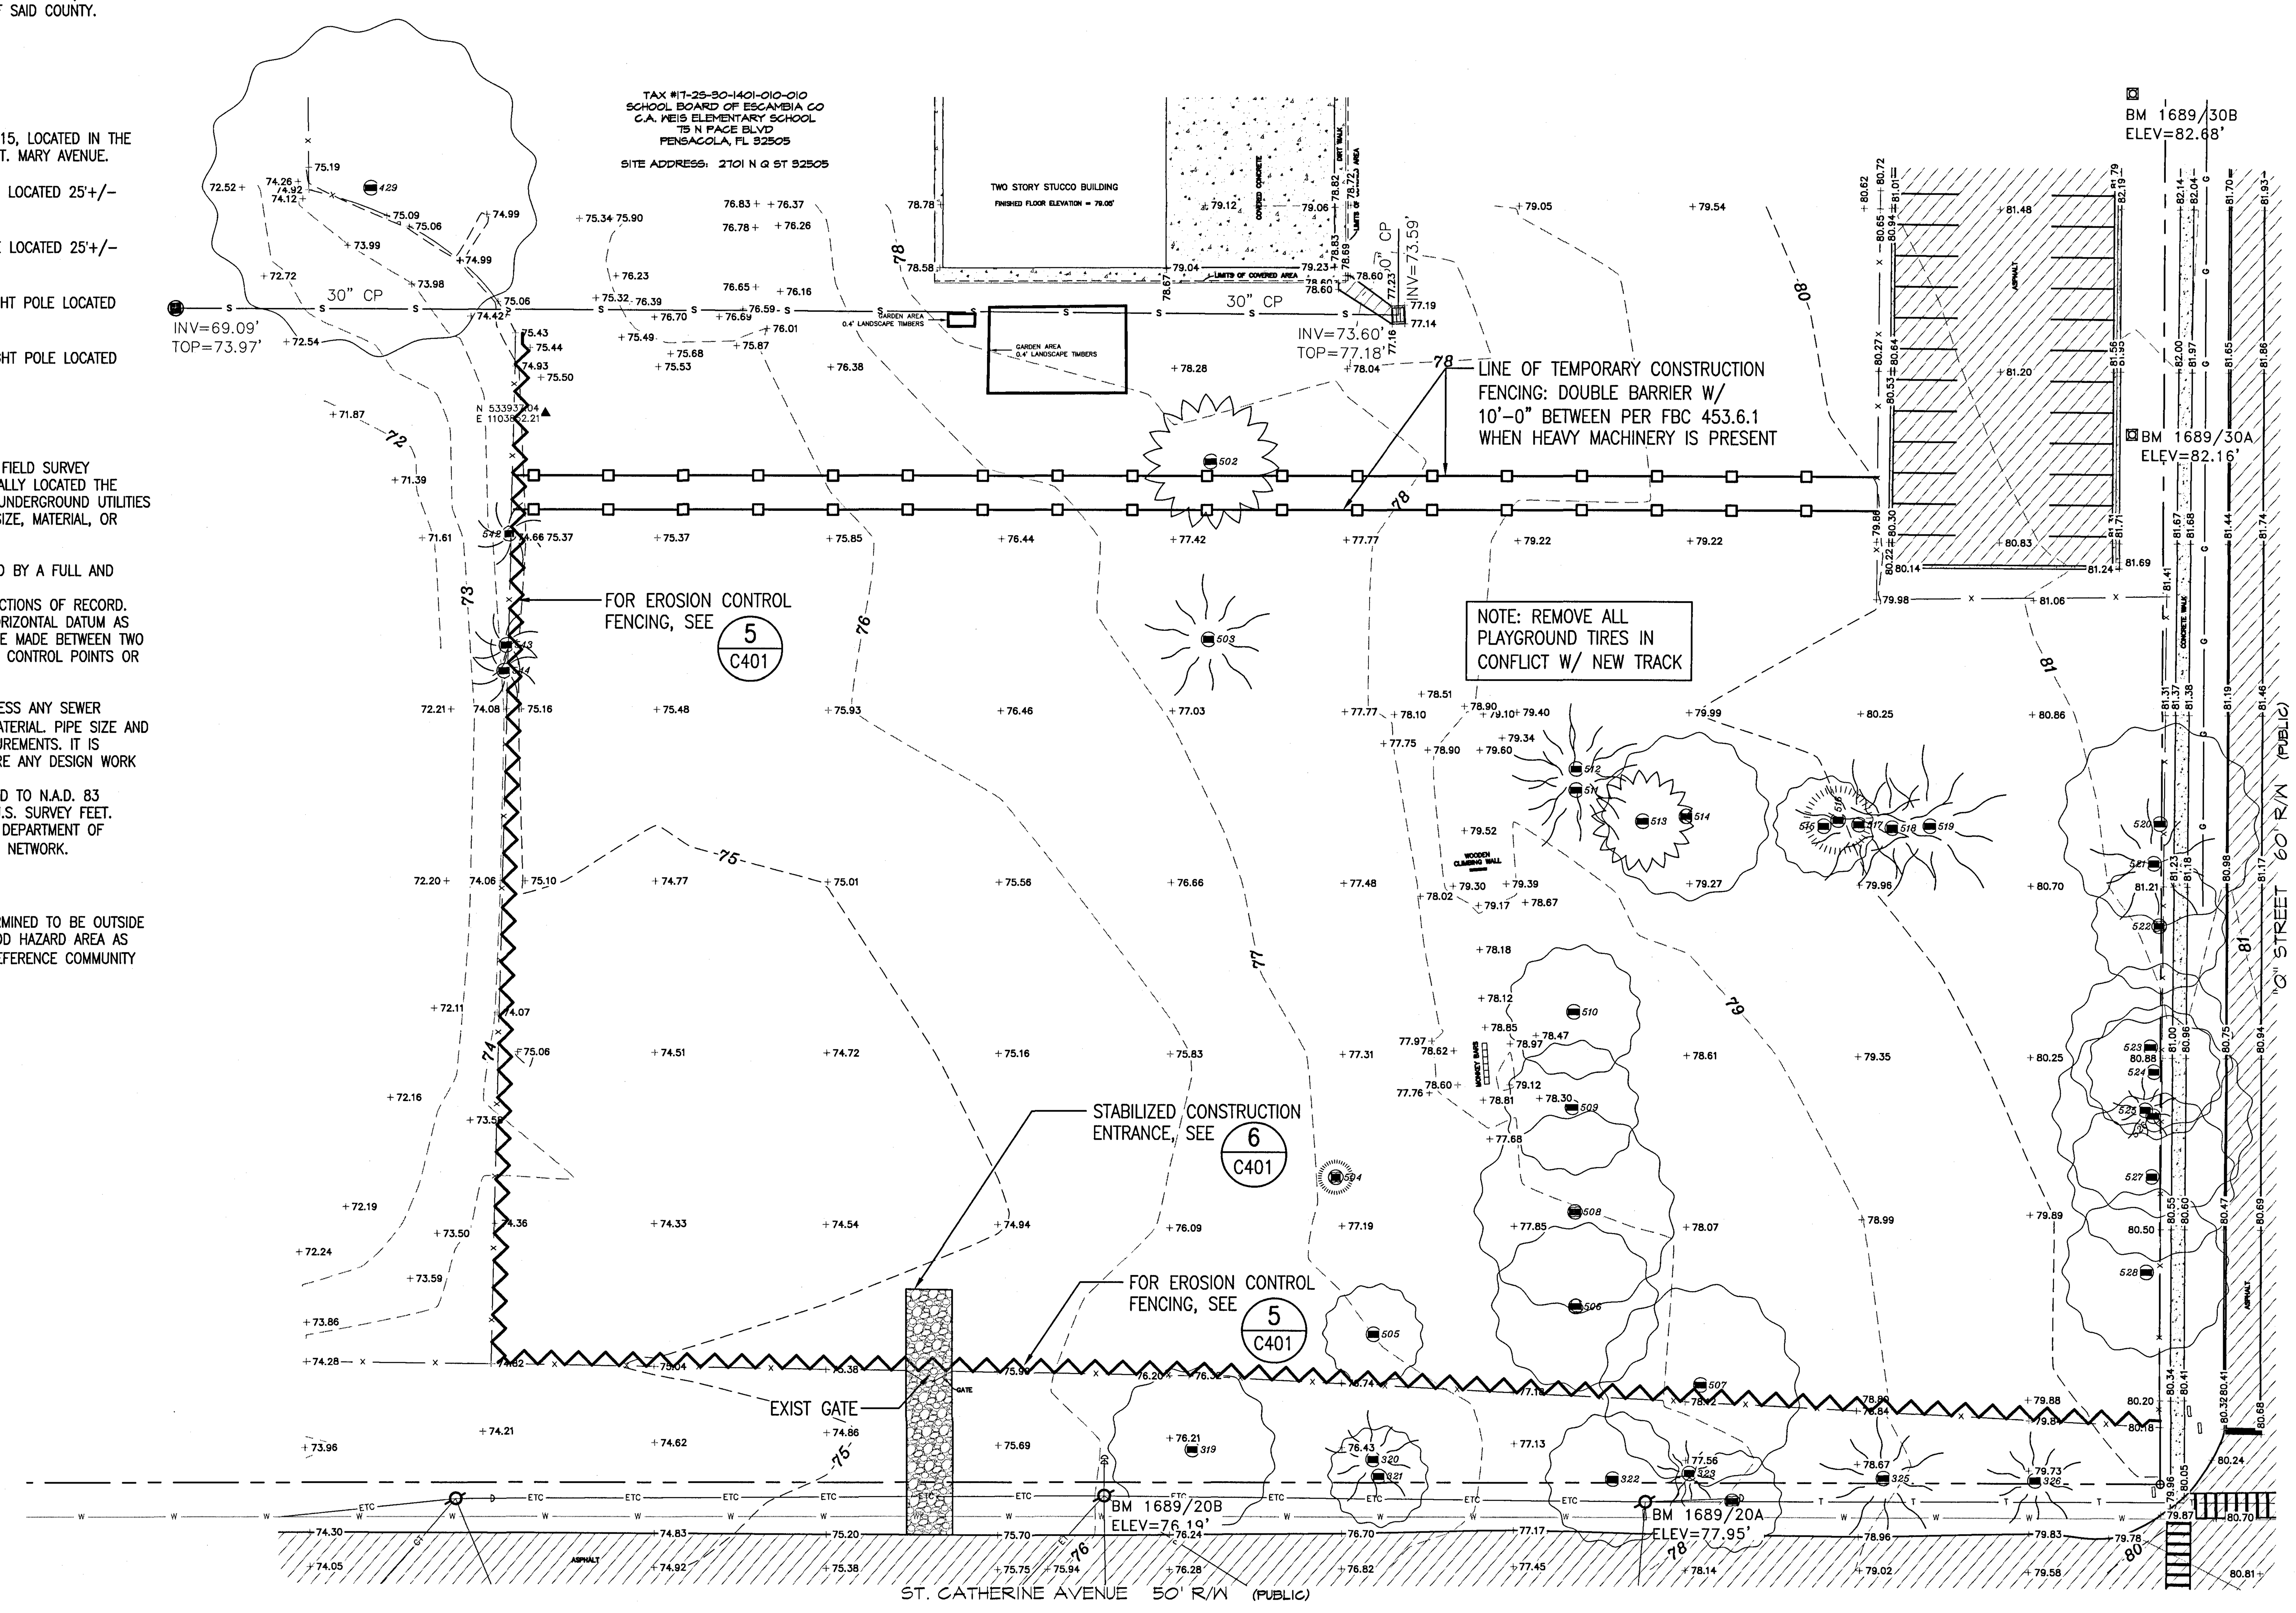

TREE TABLE

Point	Type Tree	Diameter in Inches	1/2 Spread in Feet
319	Oak	41	25
320	Pine	17	15
321	Oak	16	15
322	Oak	29	20
323	Pine	10	10
324	Oak	24 Twin	15
325	Pine	25	20
326	Pine	13	15
429	Oak	48	50
502	Sweetgum	22	20
503	Pine	19	20
504	Miscellaneous	11 Twin	5
505	Oak	16	15
506	Oak	24 Triple	25
507	Oak	37	30
508	Oak	43 Twin	30
509	Oak	27	20
510	Oak	32	20
511	Pine	26	20
512	Pine	21	20
513	Sweetgum	22	15
514	Oak	42 Twin	25
515	Oak	18	15
516	Miscellaneous	16	10
517	Pine	16	20
518	Pine	13	20
519	Pine	22	25
520	Oak	27	30
521	Pine	19	20
522	Oak	31 Twin	20
523	Oak	28	25
524	Oak	21	20
525	Pine	14	10
526	Oak	24	30
527	Oak	17	25
528	Oak	29	25
542	Cedar	11	10
543	Cedar	15	10
544	Cedar	18	10

LEGEND:

TP TOP OF PAVING
TC TOP OF CONCRETE
FG FINISH GRADE
TE TOP ELEVATION
IE INVERT ELEVATION
ASPHALT PAVING
CONCRETE
MITERED END SECTION
STORM INLET
—75— FINISH CONTOUR
CONSTRUCTION FENCE
EROSION CONTROL

1 C101 EXISTING CONDITIONS PLAN
1" = 30.00'
0' 10' 20' 30' 60' 90'

REVISIONS
NO. DATE

NICHOLAS H. KING LICENSE No 73915 STATE OF FLORIDA PROFESSIONAL ENGINEER
FL PE 73915

Kenneth Horne & Associates, Inc.
CIVIL ENGINEERS
PO BOX 10669, PENSACOLA, FLORIDA 32524
7201 N. 9TH AVENUE, SUITE 6, PENSACOLA, FLORIDA 32504
(850) 471-9005 info@kh-a.com FAX (850) 471-0093
FL. CERTIFICATE OF AUTHORIZATION NO. 8268

CA WEIS ELEMENTARY SCHOOL
TRACK ADDITION
EXISTING CONDITIONS PLAN
ESCAMBIA FLORIDA

DRAWN BY: R TILLMAN
DESIGNED BY: N KING
CHECKED BY: N KING
DATE: AUGUST 2020
SCALE: AS NOTED
NOT FOR CONSTRUCTION
BY: DATE:

PROJECT NO: 2019-42
C101
SHEET: 2 OF 5

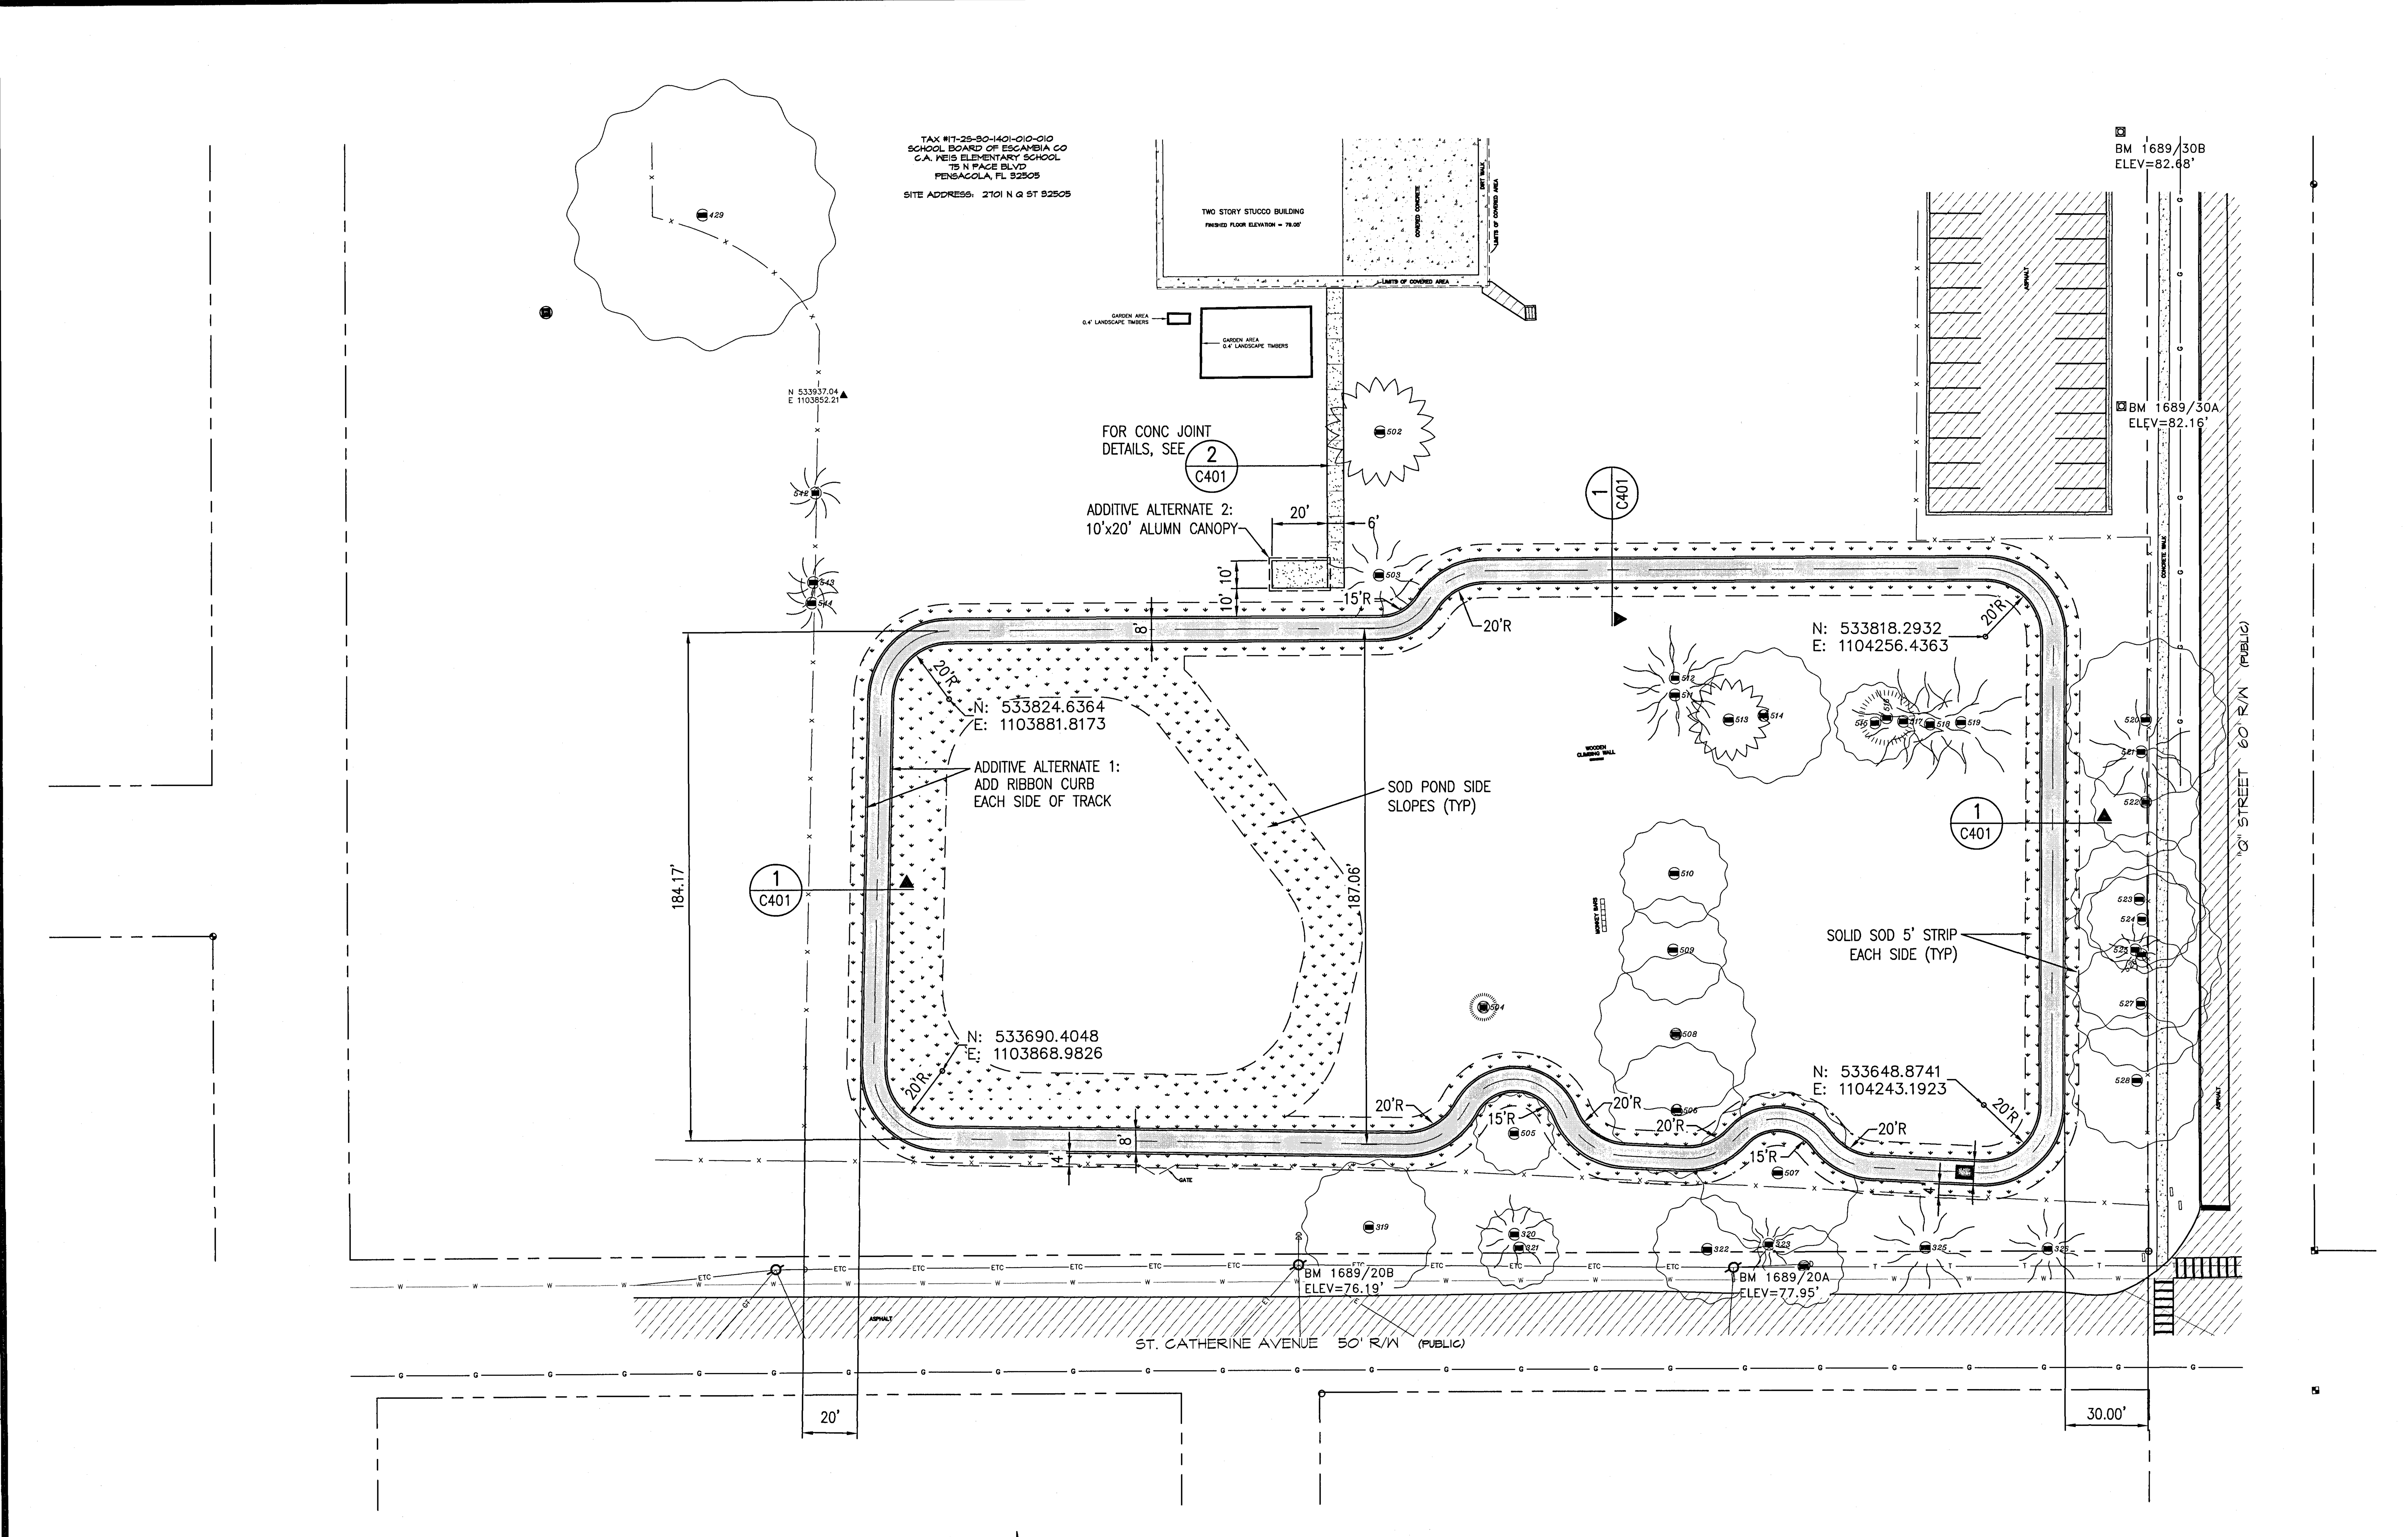

1
C201
BASE BID: SITE GEOMETRY PLAN - 8' WIDE TRACK
1" = 30.00'
0' 10' 20' 30' 60' 90'

NO.	DATE	REVISIONS

NICHOLAS R. KING LICENSE No. 72915 STATE OF FLORIDA PROFESSIONAL ENGINEER

KH&A Kenneth Horne & Associates, Inc.
CIVIL ENGINEERS
PO BOX 10669, PENSACOLA, FLORIDA 32524
7201 N. 9TH AVENUE, SUITE 6, PENSACOLA, FLORIDA 32504
(850) 471-9005 info@kh-a.com FAX (850) 471-0093
FL. CERTIFICATE OF AUTHORIZATION NO. 8268

CA WEIS ELEMENTARY SCHOOL
TRACK ADDITION
SITE GEOMETRY PLAN

ESCAMBIA FLORIDA

DRAWN BY:	R TILLMAN
DESIGNED BY:	N KING
CHECKED BY:	N KING
DATE:	AUGUST 2020
SCALE:	AS NOTED
NOT FOR CONSTRUCTION	
BY:	DATE:

PROJECT NO: 2019-42
C201
SHEET: 3 OF 5

S:\2019 Projects\2019-42 ECSD General Civil Services\DWGS\CIVIL\Weis Elementary Track\2019-42_WEIS_C201.dwg, Mar 30, 2021 - 8:26:08AM, richard

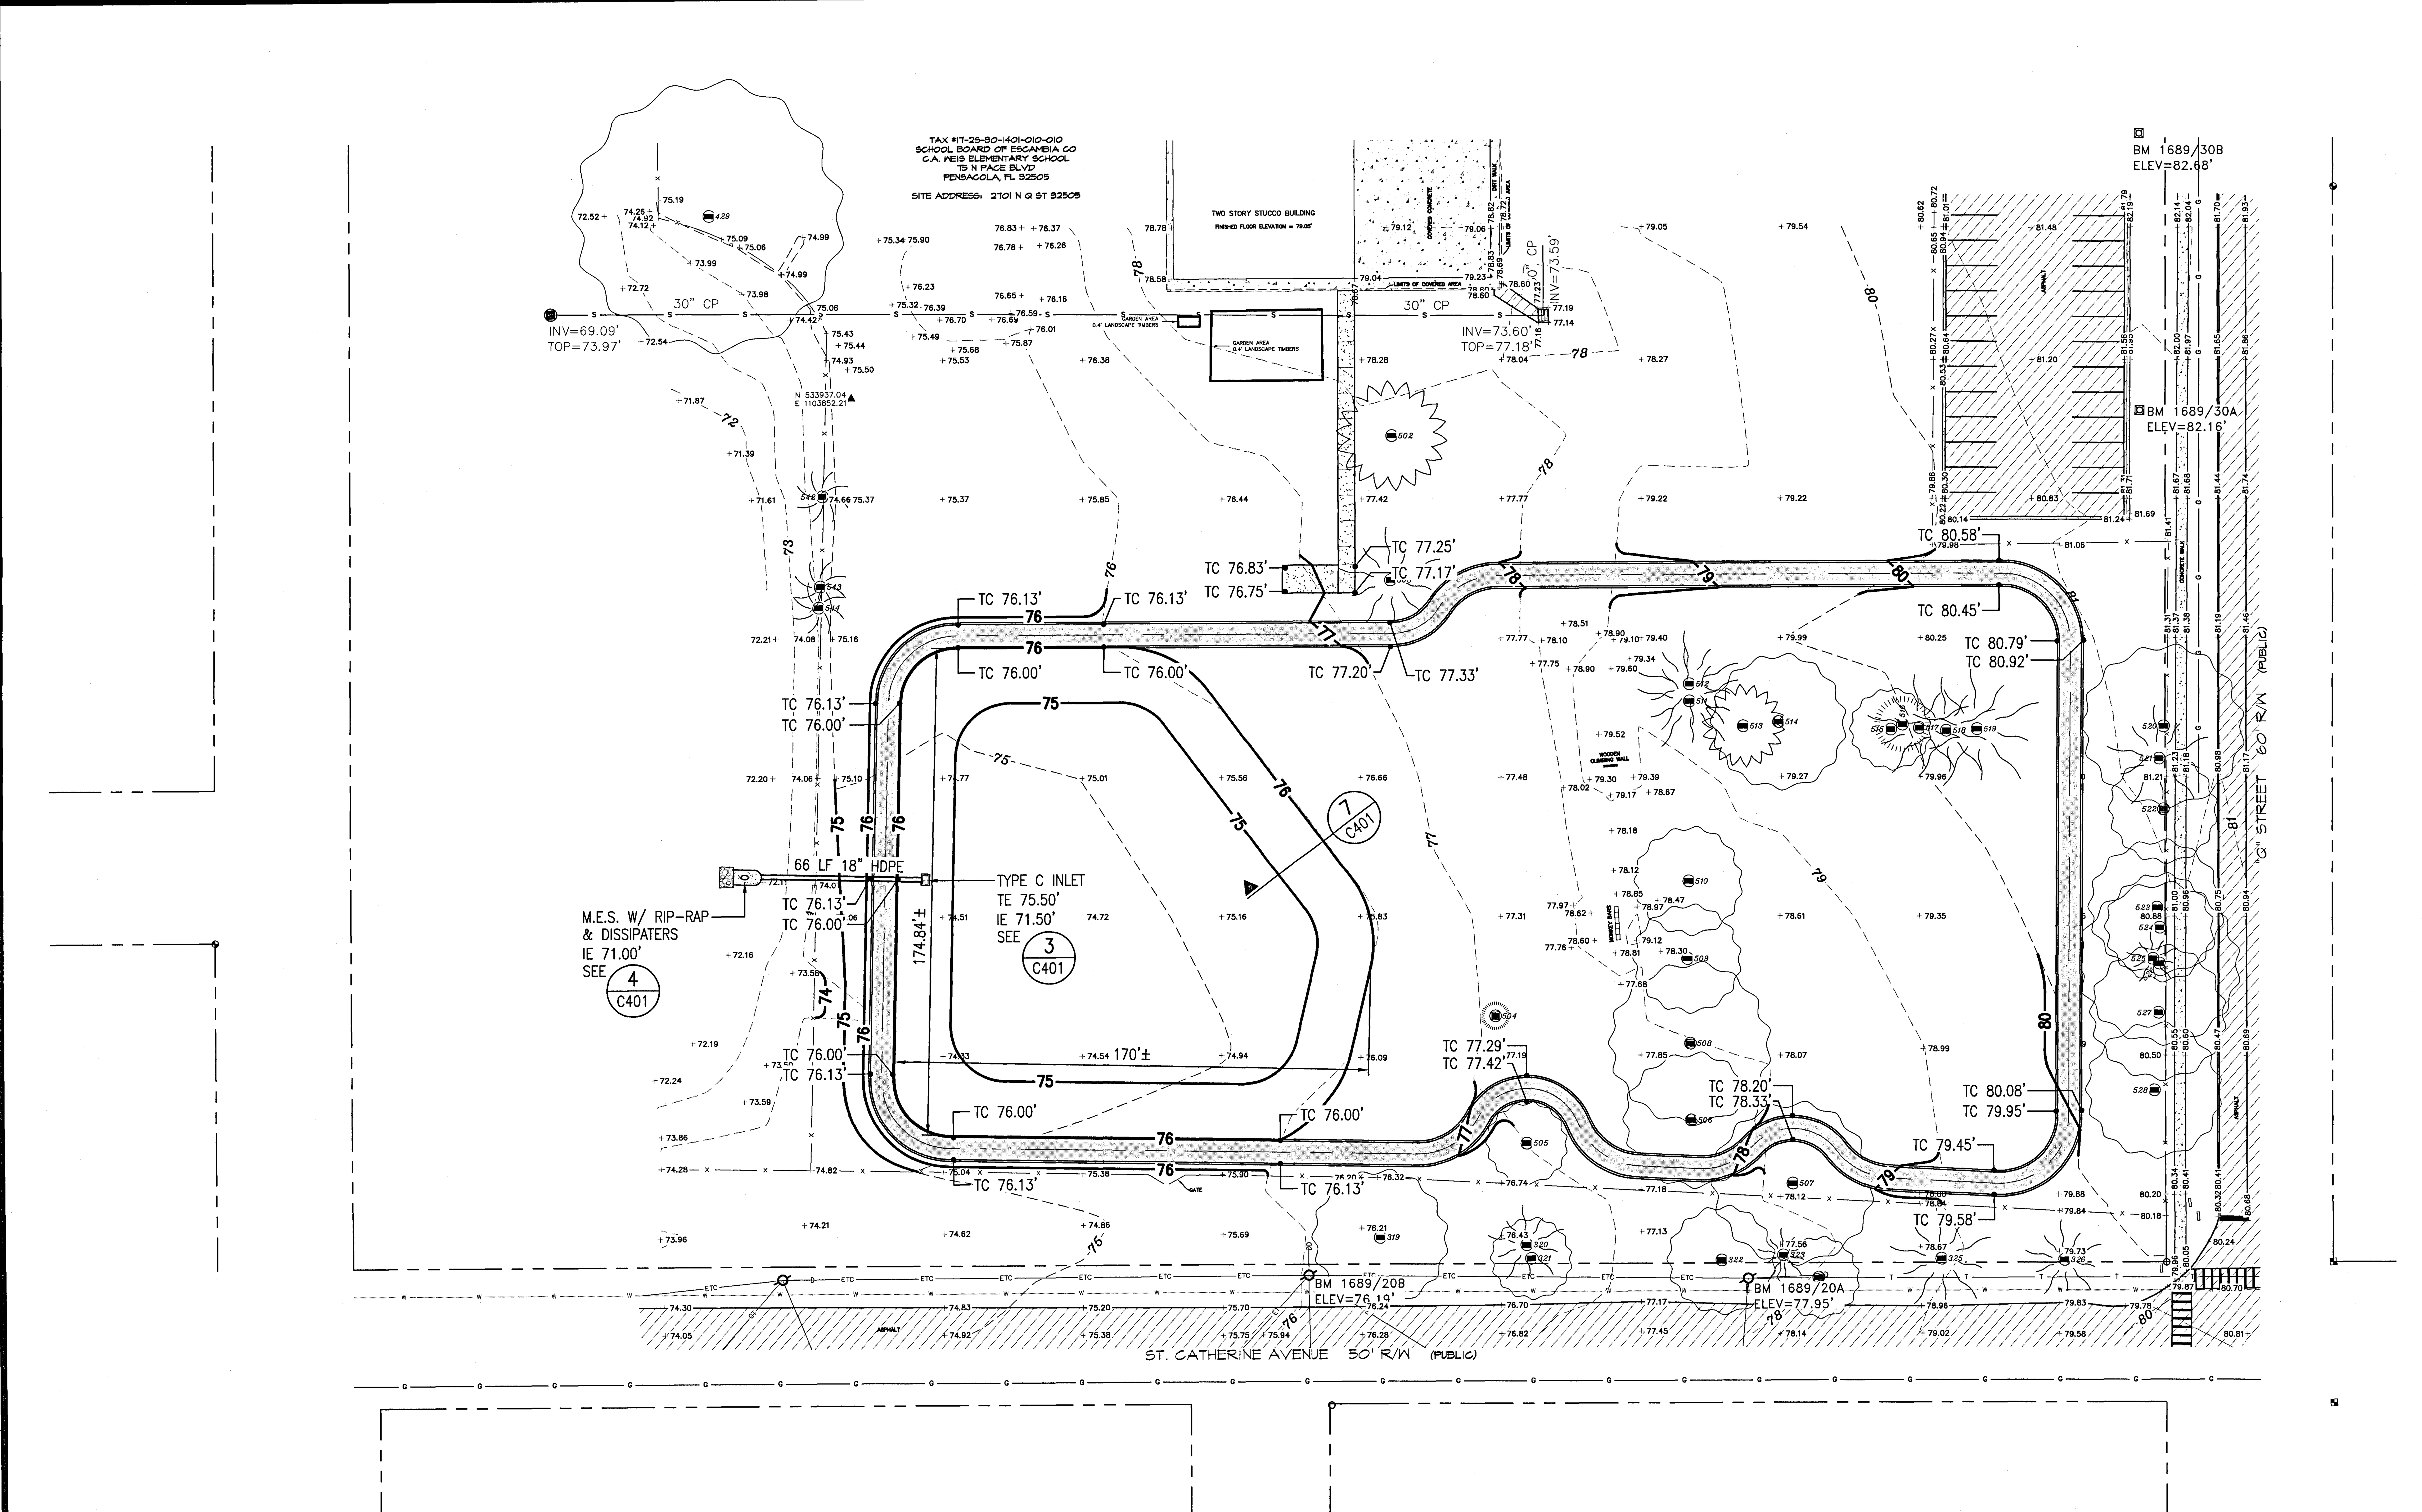

PROVIDE UNIFORM SLOPES
BETWEEN GIVEN ELEVATIONS

1 C301 BASE BID: SITE GRADING PLAN – 8' WIDE TRACK

1" = 30.00'

0' 10' 20' 30' 60' 90'

REVISIONS

NO.	DATE	

THIS DRAWING IS THE PROPERTY OF KENNETH HORNE & ASSOCIATES, INC. AND IS NOT TO BE REPRODUCED IN WHOLE OR IN PART. IT IS NOT TO BE USED ON ANY OTHER PROJECT AND IS TO BE RETURNED UPON REQUEST.

NICHOLAS KING LICENSE No 73915 STATE OF FLORIDA PROFESSIONAL ENGINEER
FL. PE 73915

KH&A Kenneth Horne & Associates, Inc.
CIVIL ENGINEERS
PO BOX 10669, PENSACOLA, FLORIDA 32524
7201 N. 9TH AVENUE, SUITE 6, PENSACOLA, FLORIDA 32504
(850) 471-9005 info@kh-a.com FAX (850) 471-0093
FL CERTIFICATE OF AUTHORIZATION NO. 8268

CA WEIS ELEMENTARY SCHOOL
TRACK ADDITION
SITE GRADING PLAN

ESCAMBIA FLORIDA

DRAWN BY:	R TILLMAN
DESIGNED BY:	N KING
CHECKED BY:	N KING
DATE:	AUGUST 2020
SCALE:	AS NOTED
NOT FOR CONSTRUCTION BY:	DATE:

PROJECT NO: 2019-42
C301
SHEET: 4 OF 5

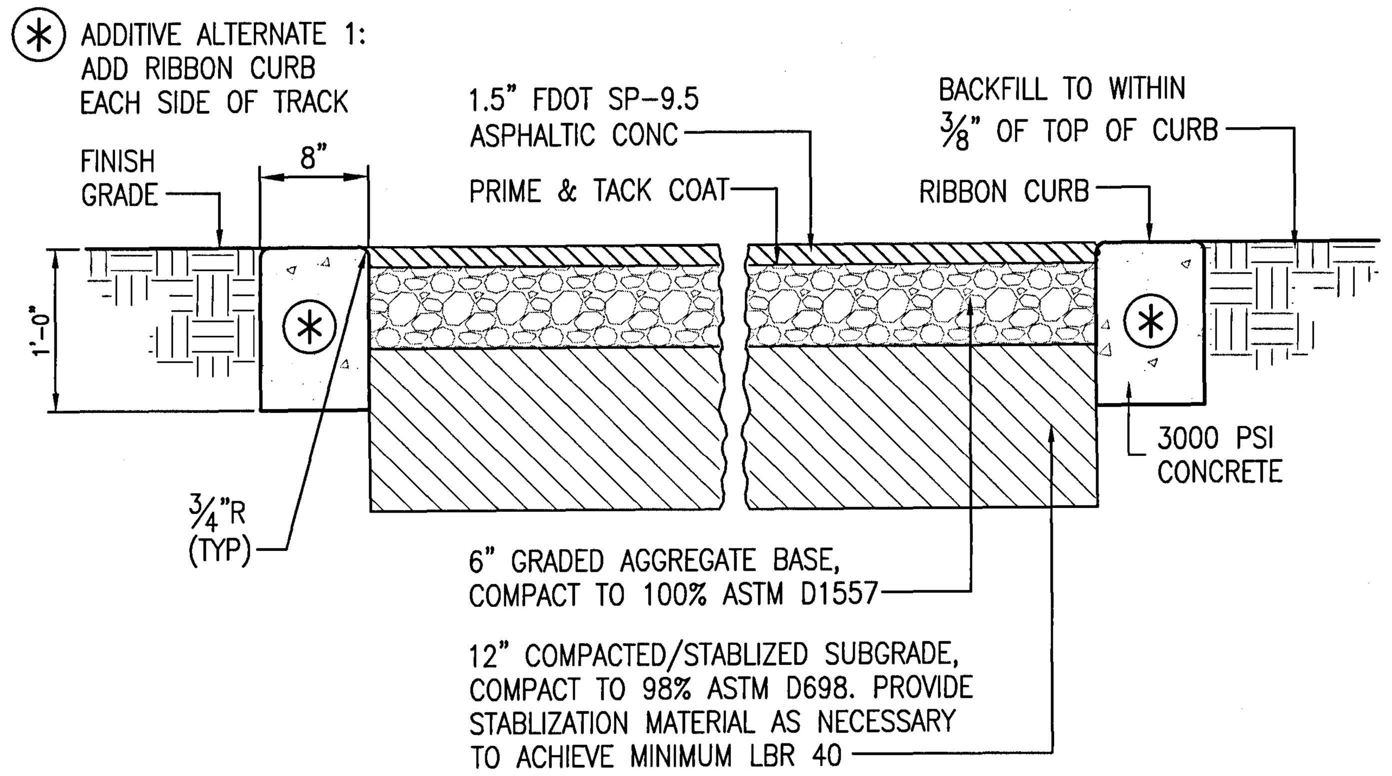

1 C401 TRACK PAVING SECTION
NO SCALE

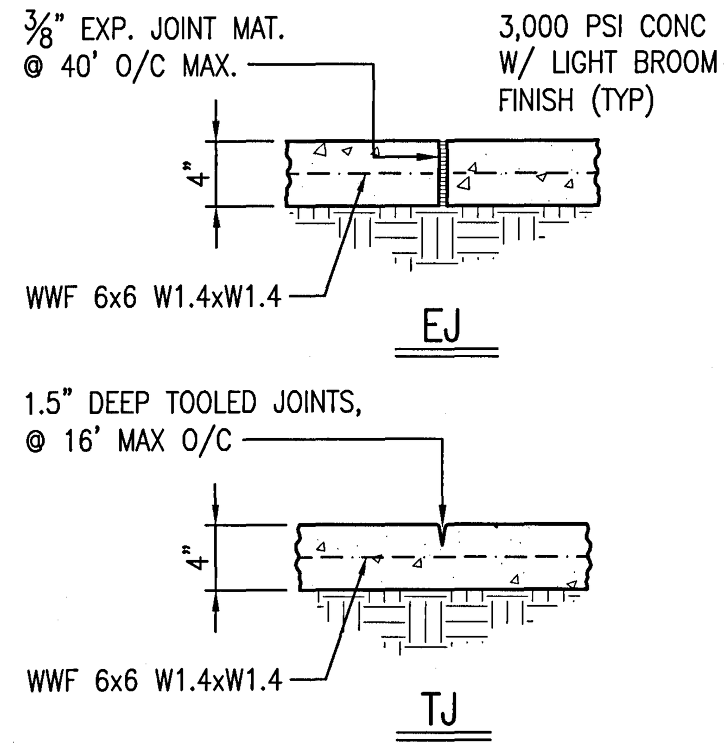

2 C401 CONC WALK JOINT DETAILS
NO SCALE

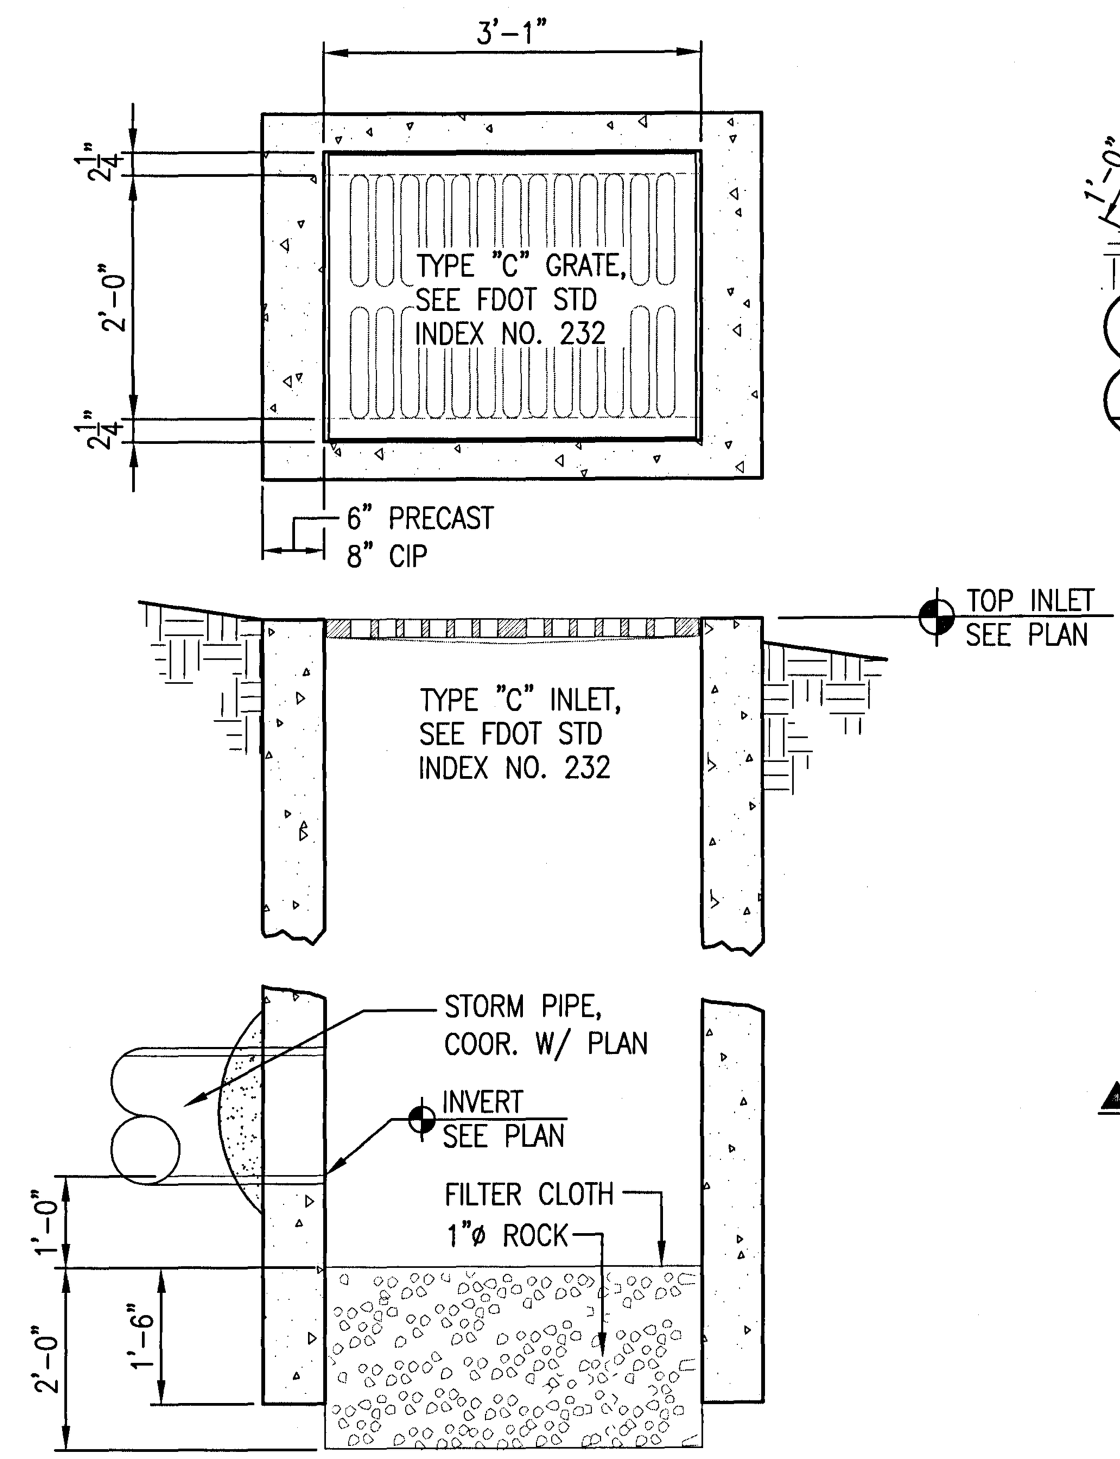

3 C401 TYPE "C" INLET STRUCTURE W/ BAFFLE
NO SCALE

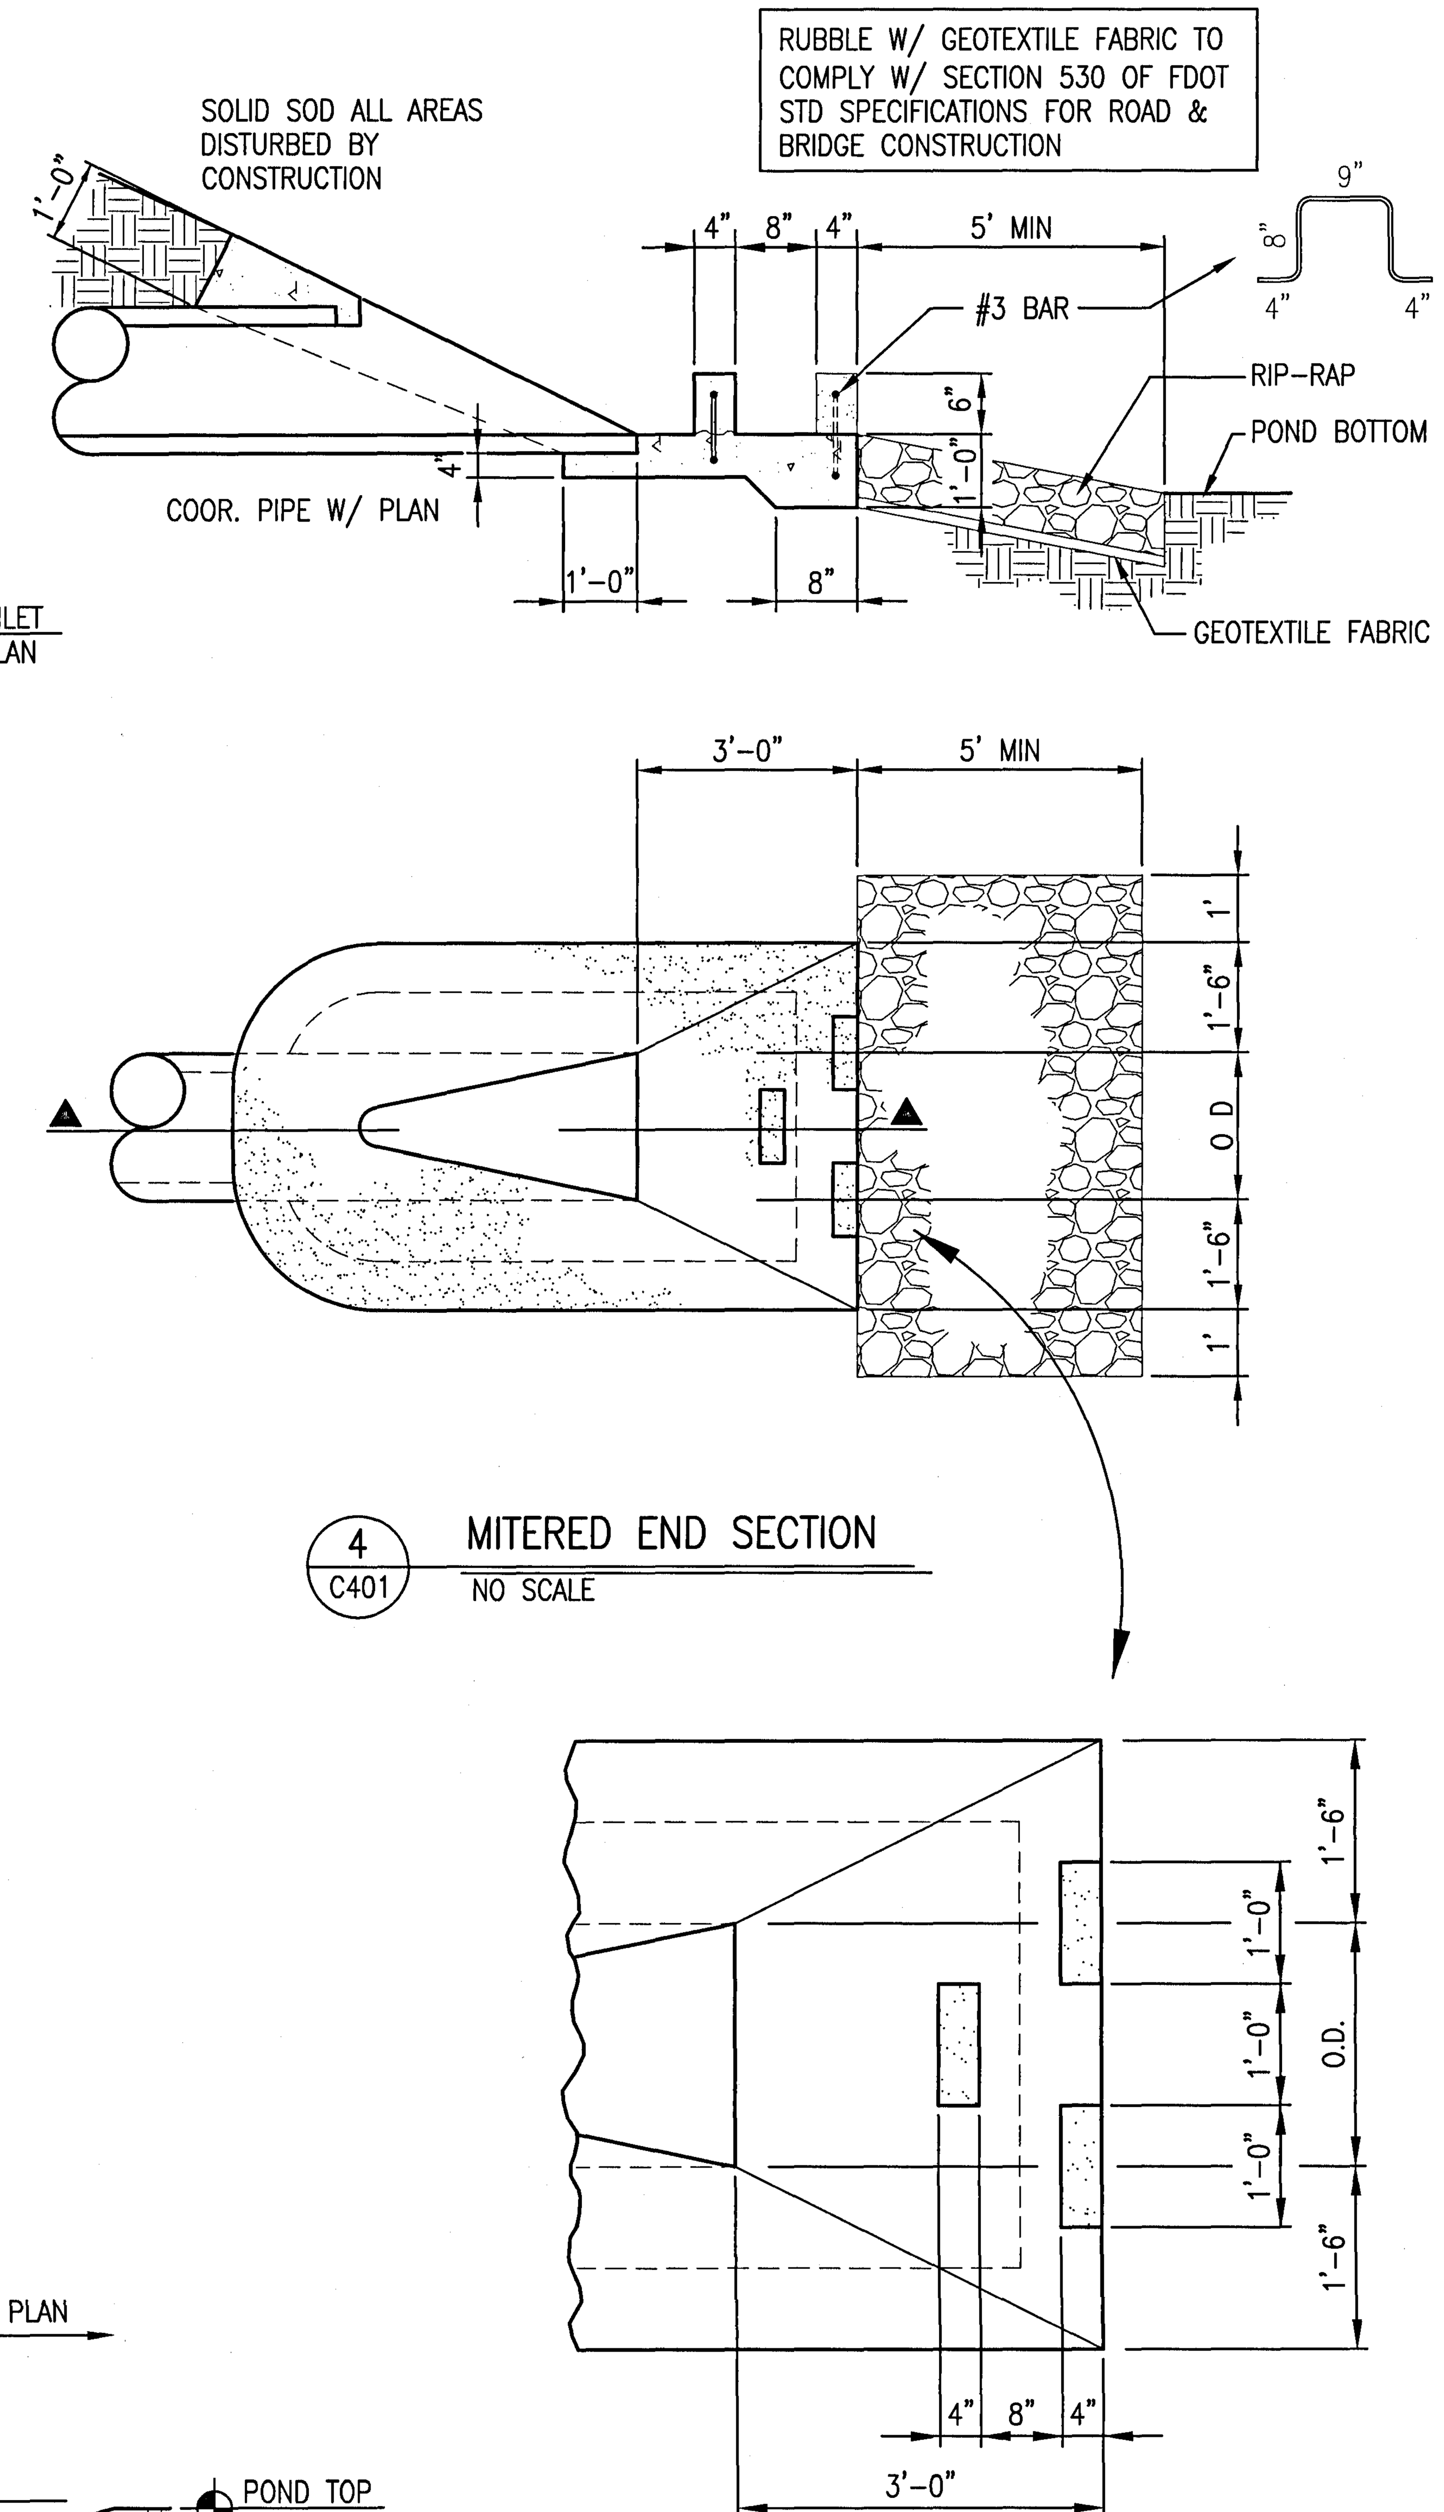

4 C401 MITERED END SECTION
NO SCALE

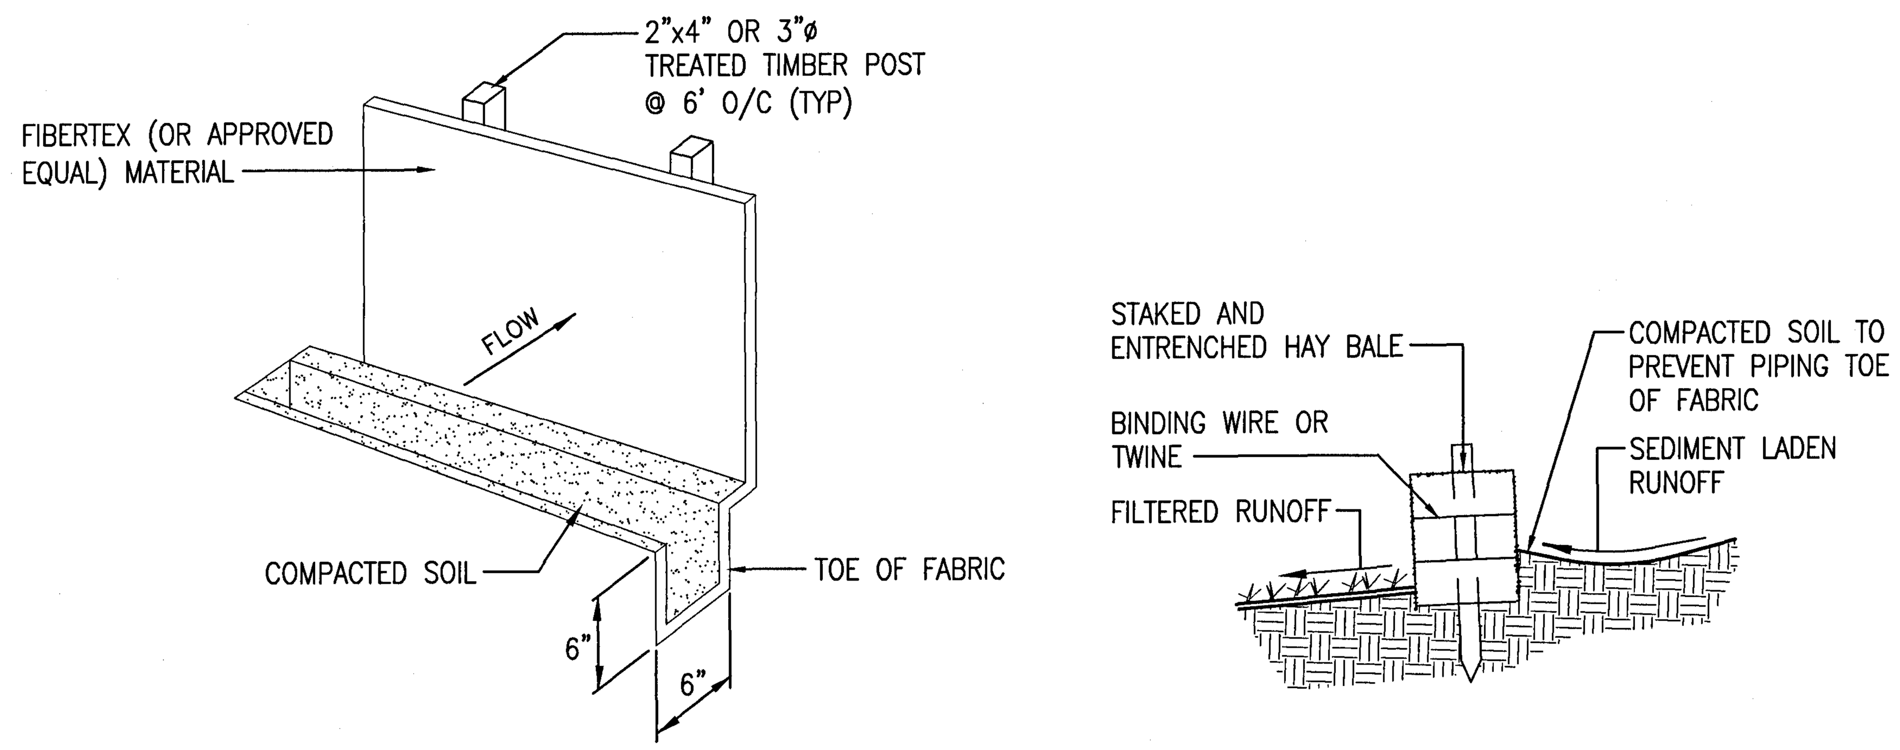

5 C401 EROSION CONTROL DETAILS
NO SCALE

NOTES:

1. THE AREA OF THE CONSTRUCTION ENTRANCE SHALL BE EXCAVATED 6 INCHES DEEP, 50 FEET LONG AND SHALL EXTEND THE FULL WIDTH OF ANY VEHICULAR INGRESS AND EGRESS (MINIMUM 20 FEET) LOCATED ON THE SITE.
2. THE ENTRANCE SHALL BE PROPERLY MAINTAINED FOR THE DURATION OF THE PROJECT TO PREVENT THE TRACKING OF SEDIMENT ONTO PUBLIC RIGHT-OF-WAY. ALL MAINTENANCE AND REPAIRS SHALL BE THE RESPONSIBILITY OF THE CONTRACTOR.
3. THE ENTRANCE SHALL BE CHECKED ON A DAILY BASIS AND BEFORE & AFTER ANY RAINFALL EVENT FOR ANY DAMAGES. ANY DAMAGES FOUND SHALL BE REMEDIATED BEFORE THE DAYS END AT NO ADDITIONAL COST TO THE GOVERNMENT.
4. THE ENTRANCE SHALL BE PROPERLY GRADED TO PREVENT THE FLOW OF SEDIMENT ONTO PUBLIC RIGHT-OF-WAY. ALL MATERIALS SPILLED, DROPPED, WASHED OR TRACKED FROM VEHICLES ONTO ROADWAYS OR INTO STORM DRAINS SHALL BE REMOVED IMMEDIATELY.
5. MEASURES SHALL BE TAKEN TO PREVENT VEHICULAR TRAFFIC FROM BYPASSING THE CONSTRUCTION ENTRANCE DURING INGRESS AND EGRESS.

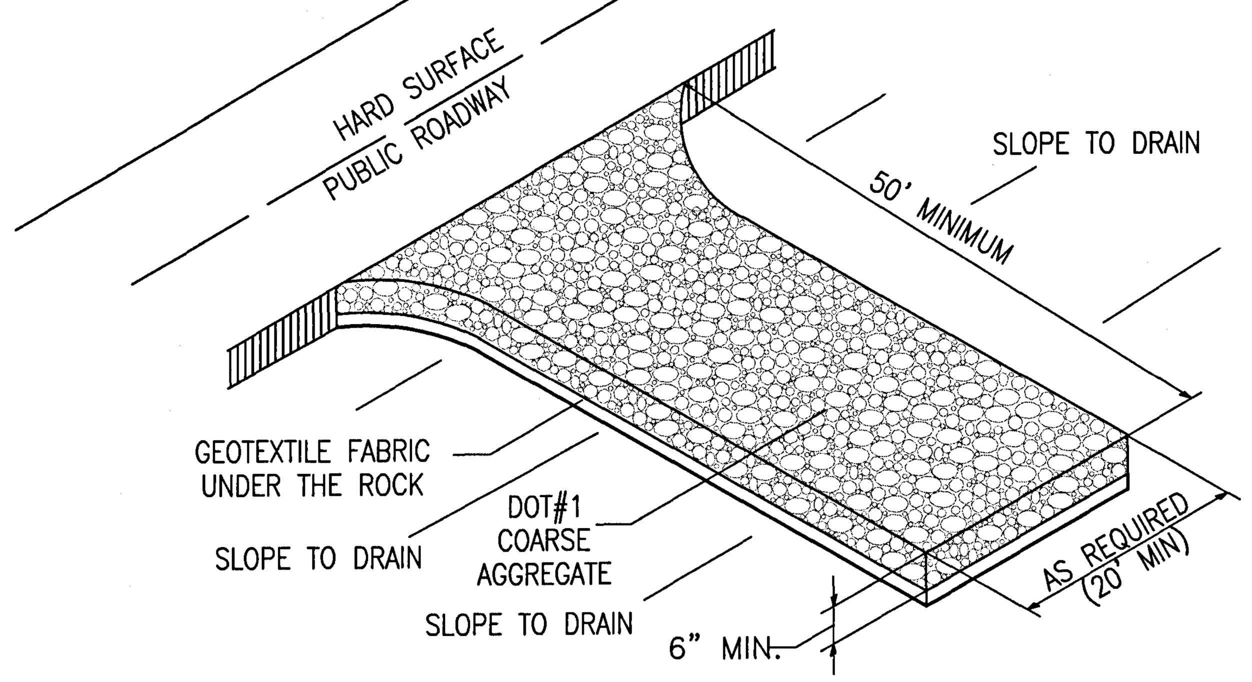

6 C401 STABILIZED CONSTRUCTION ENTRANCE DETAILS
NO SCALE

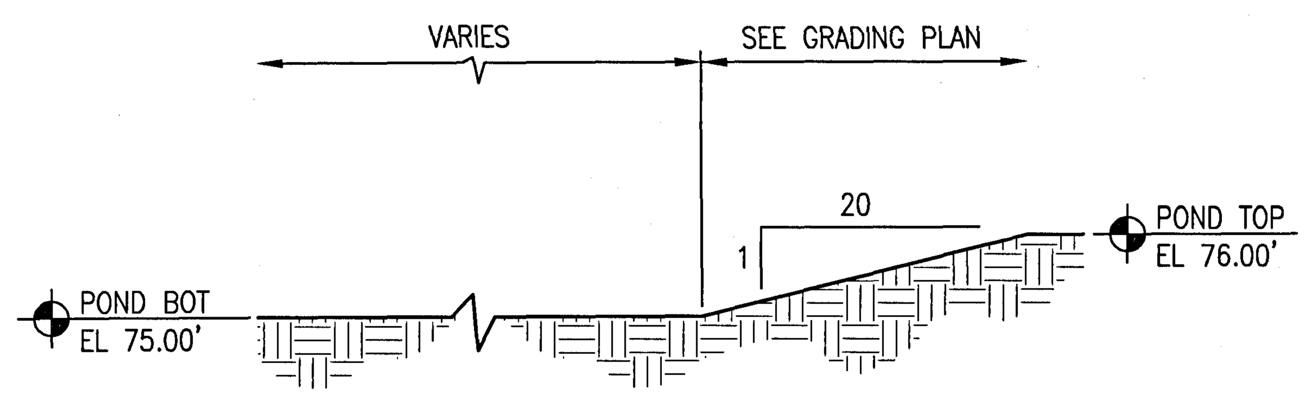

RETENTION POND NOTES:

- BERM SIDEWALLS TO RECEIVE SOLID SOD MATCH EXISTING SPECIES
- POND BOTTOM TO BE SEEDED
- CLEAN RETENTION POND OF ALL CONSTRUCTION DEBRIS AND SILT BEFORE SODING.

7 C401 TYPICAL POND SECTION
NO SCALE

NO.	DATE	REVISIONS

NICHOLAS R. KING LICENSE No 73915 STATE OF FLORIDA PROFESSIONAL ENGINEER
NICHOLAS R. KING FL. PE 73915

KH&A Kenneth Horne & Associates, Inc.
CIVIL ENGINEERS
PO BOX 10669, PENSACOLA, FLORIDA 32524
7201 N. 9TH AVENUE, SUITE 6, PENSACOLA, FLORIDA 32504
(850) 471-9005 info@kh-a.com FAX (850) 471-0093
FL. CERTIFICATE OF AUTHORIZATION NO. 8268

CA WEIS ELEMENTARY SCHOOL
TRACK ADDITION
SECTIONS & DETAILS
ESCAMBIA FLORIDA

DRAWN BY:	R TILLMAN
DESIGNED BY:	N KING
CHECKED BY:	N KING
DATE:	AUGUST 2020
SCALE:	AS NOTED
NOT FOR CONSTRUCTION	BY: DATE:

PROJECT NO: 2019-42
C401
SHEET: 5 OF 5