ALTERNATIVE A

ROUNDABOUT WITH AT GRADE CROSSWALKS

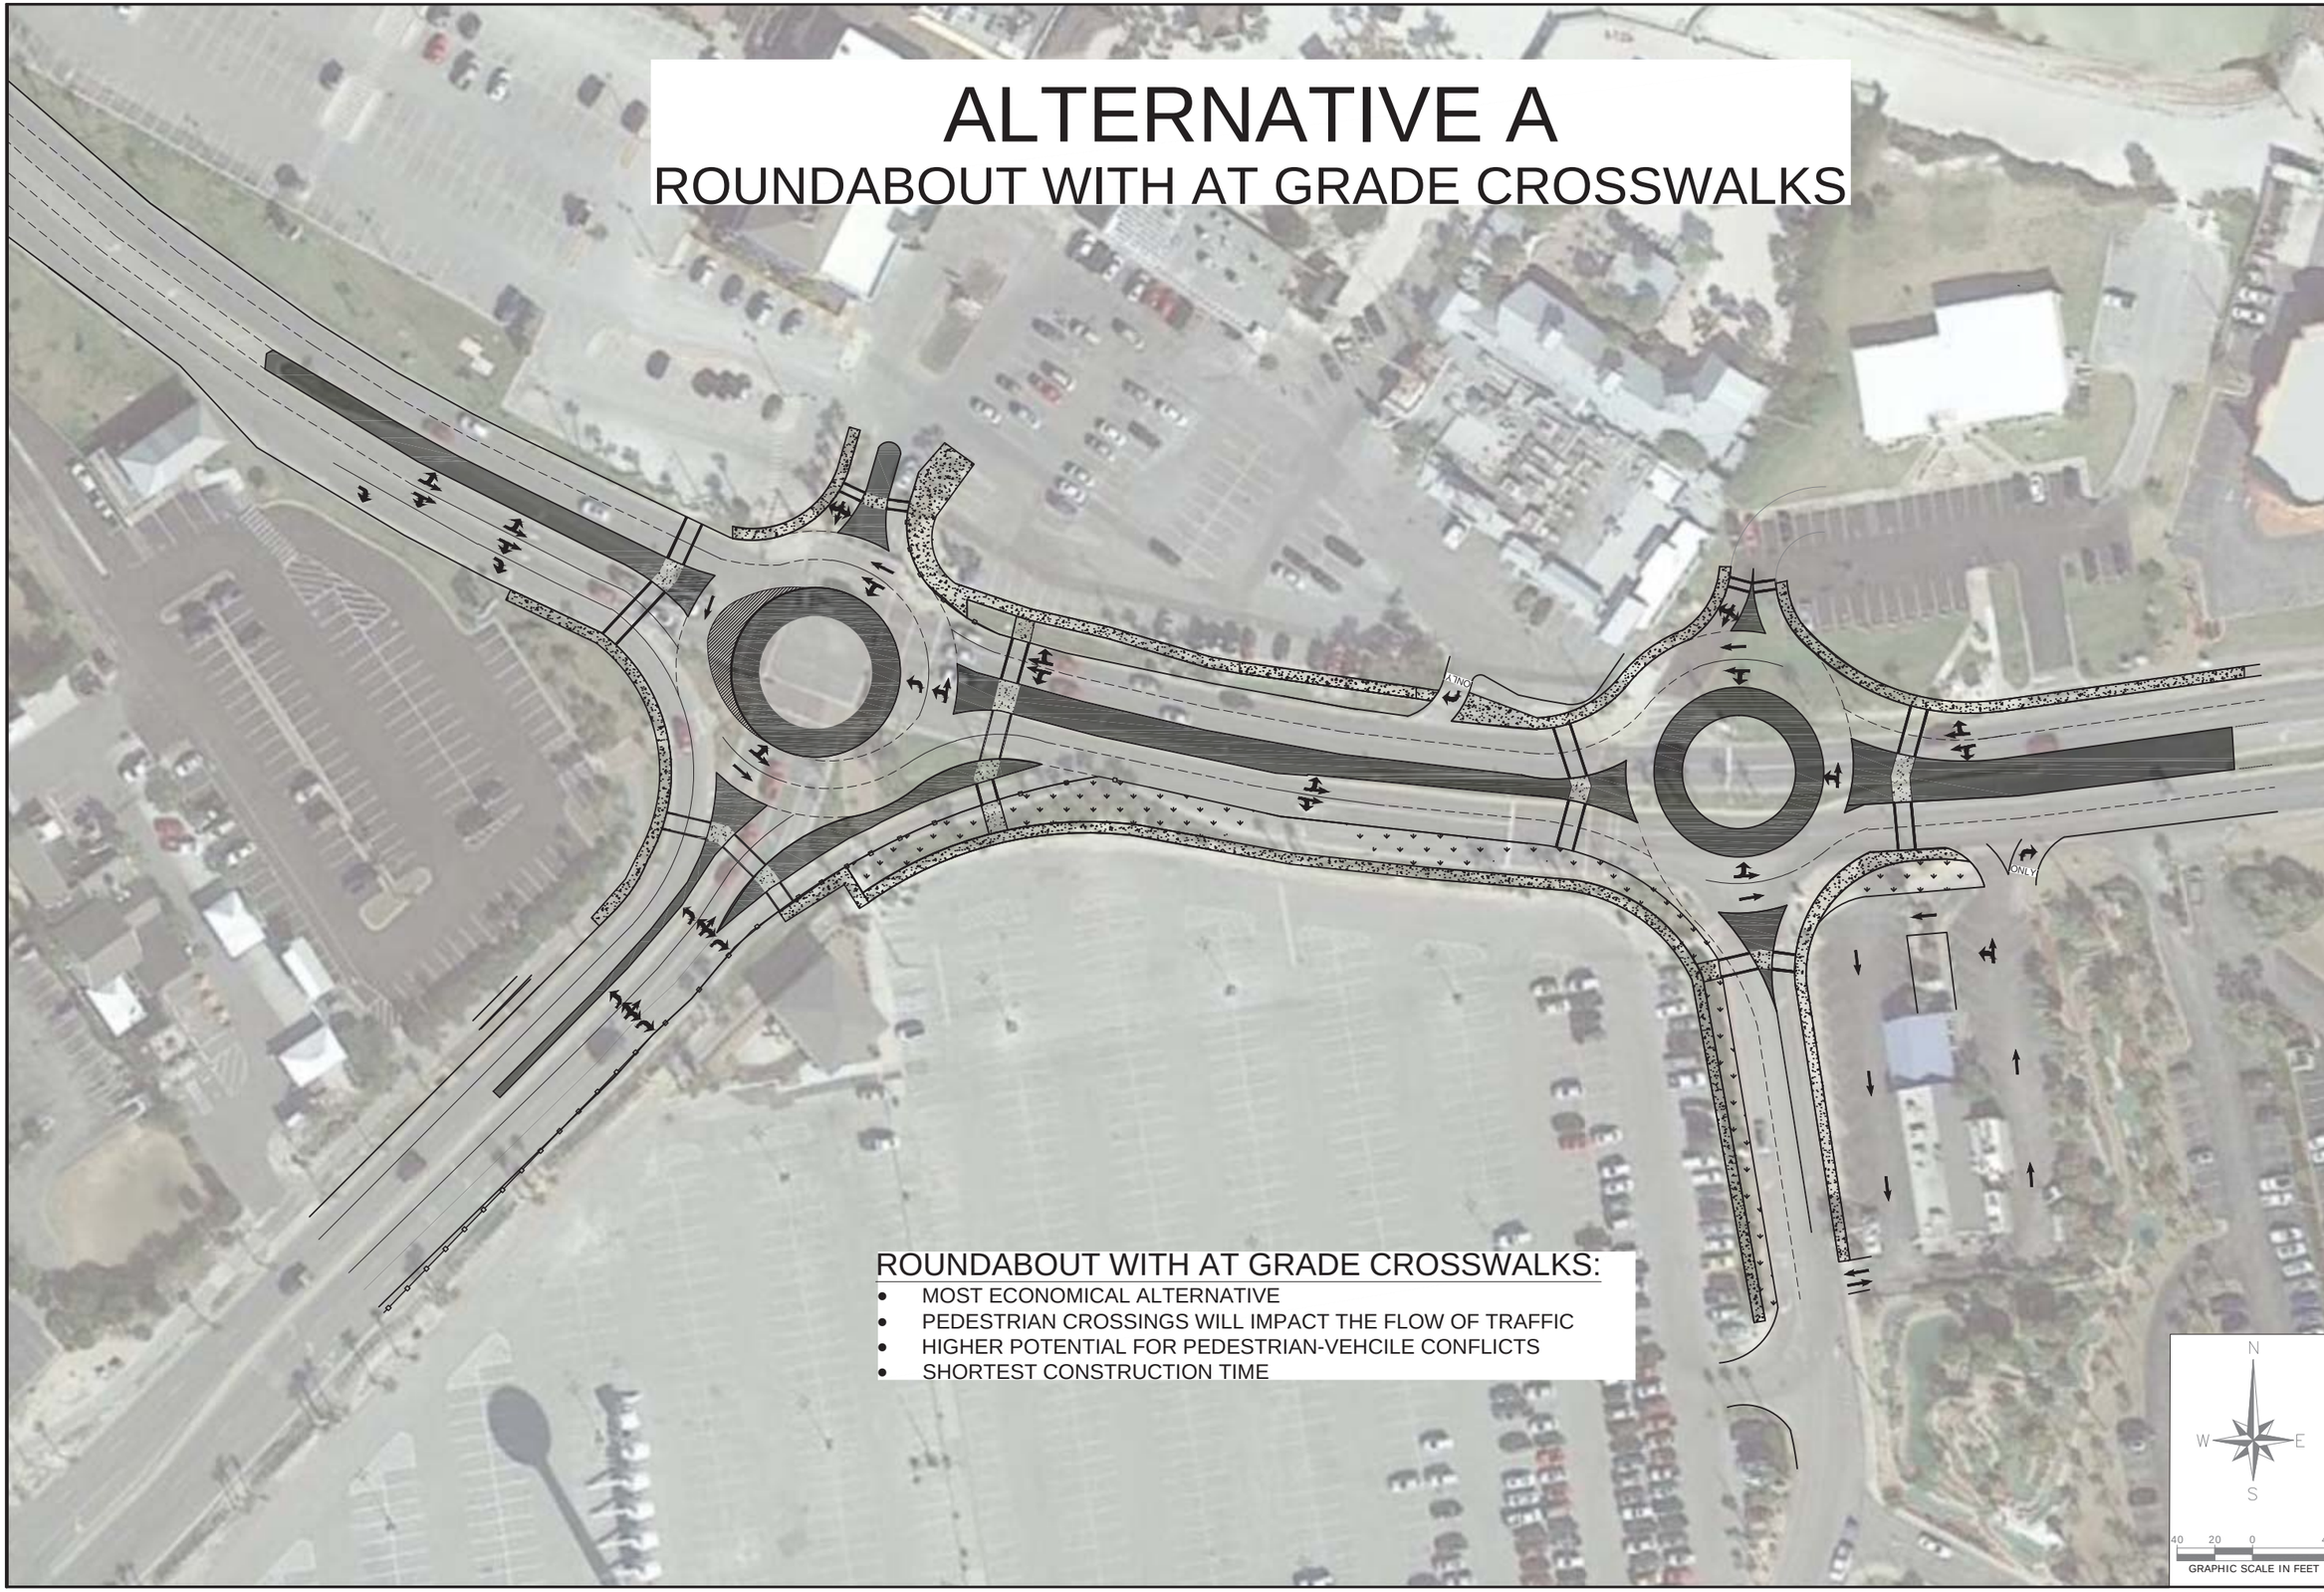

ROUNDABOUT WITH AT GRADE CROSSWALKS:

- MOST ECONOMICAL ALTERNATIVE
- PEDESTRIAN CROSSINGS WILL IMPACT THE FLOW OF TRAFFIC
- HIGHER POTENTIAL FOR PEDESTRIAN-VEHCILE CONFLICTS
- SHORTEST CONSTRUCTION TIME

PENSASCOLA BEACH
CONGESTION MANAGEMENT PLAN
ROUNDABOUT WITH AT GRADE CROSSWALKS
ALTERNATIVE A

ESCAMBIA COUNTY FLORIDA

VOLKERT
Engineers • Surveyors • Planners

6601 N. DAVIS HWY. SUITE 53
PENSACOLA, FL. 32504 Telephone
(850) 477-7485

DRAWN BY: AMY O'LAUGHLIN	DESIGNED BY: MIKE WARNKE	CHECKED BY:	REG. PLA. ENG. NO. 64091
DATE: SEPTEMBER, 2016	PROJECT MANAGER: DAVID FORTE	DISTRICT: 4	DATE:
FIELD BOOK / PAGES:	SECTION / TOWNSHIP / RANGE 28 / 2-S / 26		SIGNATURE:

NUMBER	REVISIONS	DATE	APPROVED BY

DRAWING NUMBER

PROJECT NUMBER 635500.WR

SURVEY NUMBER

SHEET 1 OF 1