LEGEND:

- WORK ZONE SIGN
- WORK ZONE SIGN
- TYPE III BARRICADE (WITH FLASHING LIGHT)
- PCMS — PORTABLE CHANGEABLE MESSAGE SIGN
- DETOUR ROUTE

PORTABLE CHANGEABLE MESSAGE SIGN DISPLAY TABLE				
DETOUR PLAN	DATE	DISPLAY 1	DISPLAY 2	MESSAGE
E. JOHNSON AVE AT N. DAVIS HWY	--	JOHNSON AVE DETOUR	STARTS XX\XX	1
OLIVE RD AT E. JOHNSON AVE	--	JOHNSON CLOSED AHEAD	USE DETOUR	2

CONTRACTOR MAY ALTER DISPLAYS WITH THE APPROVAL OF THE ENGINEER.

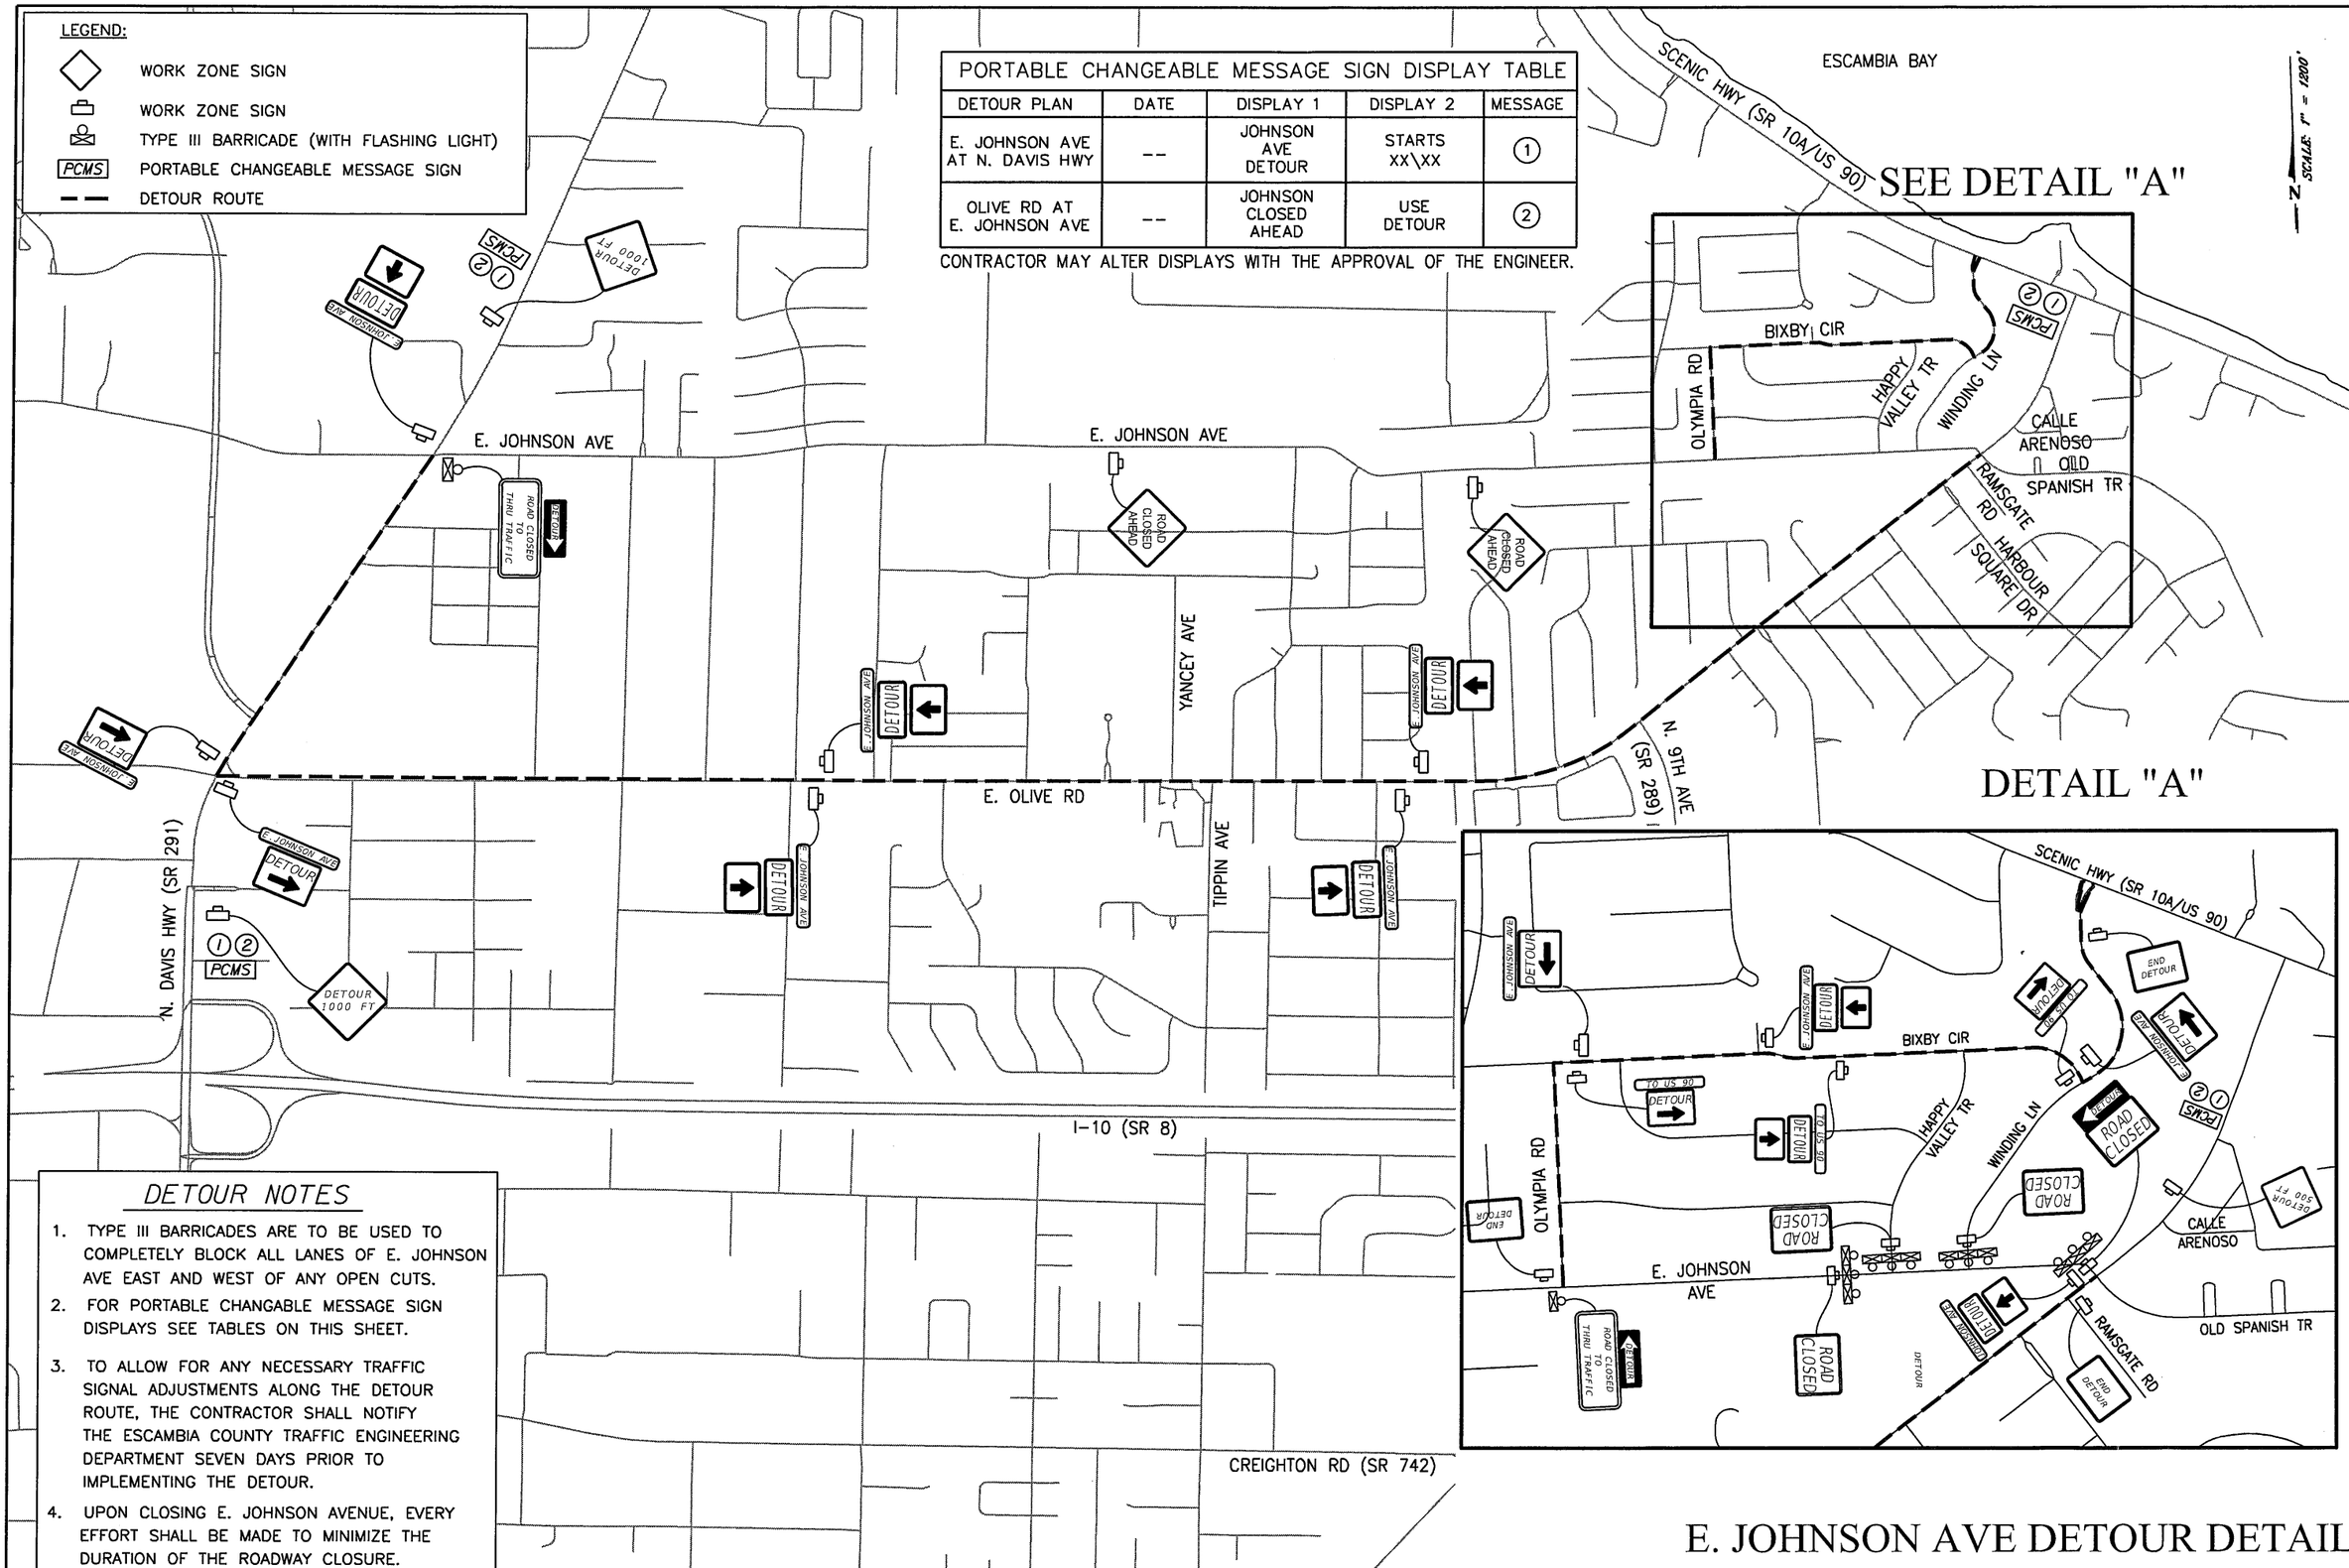

DETOUR NOTES

1. TYPE III BARRICADES ARE TO BE USED TO COMPLETELY BLOCK ALL LANES OF E. JOHNSON AVE EAST AND WEST OF ANY OPEN CUTS.
2. FOR PORTABLE CHANGABLE MESSAGE SIGN DISPLAYS SEE TABLES ON THIS SHEET.
3. TO ALLOW FOR ANY NECESSARY TRAFFIC SIGNAL ADJUSTMENTS ALONG THE DETOUR ROUTE, THE CONTRACTOR SHALL NOTIFY THE ESCAMBIA COUNTY TRAFFIC ENGINEERING DEPARTMENT SEVEN DAYS PRIOR TO IMPLEMENTING THE DETOUR.
4. UPON CLOSING E. JOHNSON AVENUE, EVERY EFFORT SHALL BE MADE TO MINIMIZE THE DURATION OF THE ROADWAY CLOSURE.

E. JOHNSON AVE DETOUR DETAIL

DATE	REVISIONS

DRMP
ENGINEERS • SURVEYORS • PLANNERS • CERTIFICATE
DRMP, INC.
700 SOUTH PALAFOX STREET - SUITE 160
PENSACOLA, FLORIDA 32502
(850) 469-5077 CERT. OF AUTH. NO. 2548
S. SCOTT EARLY, P.E. LICENSE NO. 5994

OLIVE ROAD EAST
TEMPORARY TRAFFIC CONTROL
E. JOHNSON AVENUE DETOUR

WARNING
0 ½ ¾
IF THIS BAR DOES NOT MEASURE ¾", THIS COPY OF THIS DOCUMENT IS NOT TO SCALE

S. SCOTT EARLY, P.E.
STATE OF FLORIDA # 51914

DESIGNED BY:	SSE
DRAWN BY:	CMF
CHECKED BY:	JRM
APPROVED BY:	SSE
PROJECT:	11-0367.000
DATE:	10/30/2017
SCALE:	1" = 1200'

JPoole 4:28:01 PM P:\Projects11\11-0367.000_Olive_Road_Design\East02\000\roadway\TCDTRD03.DGN