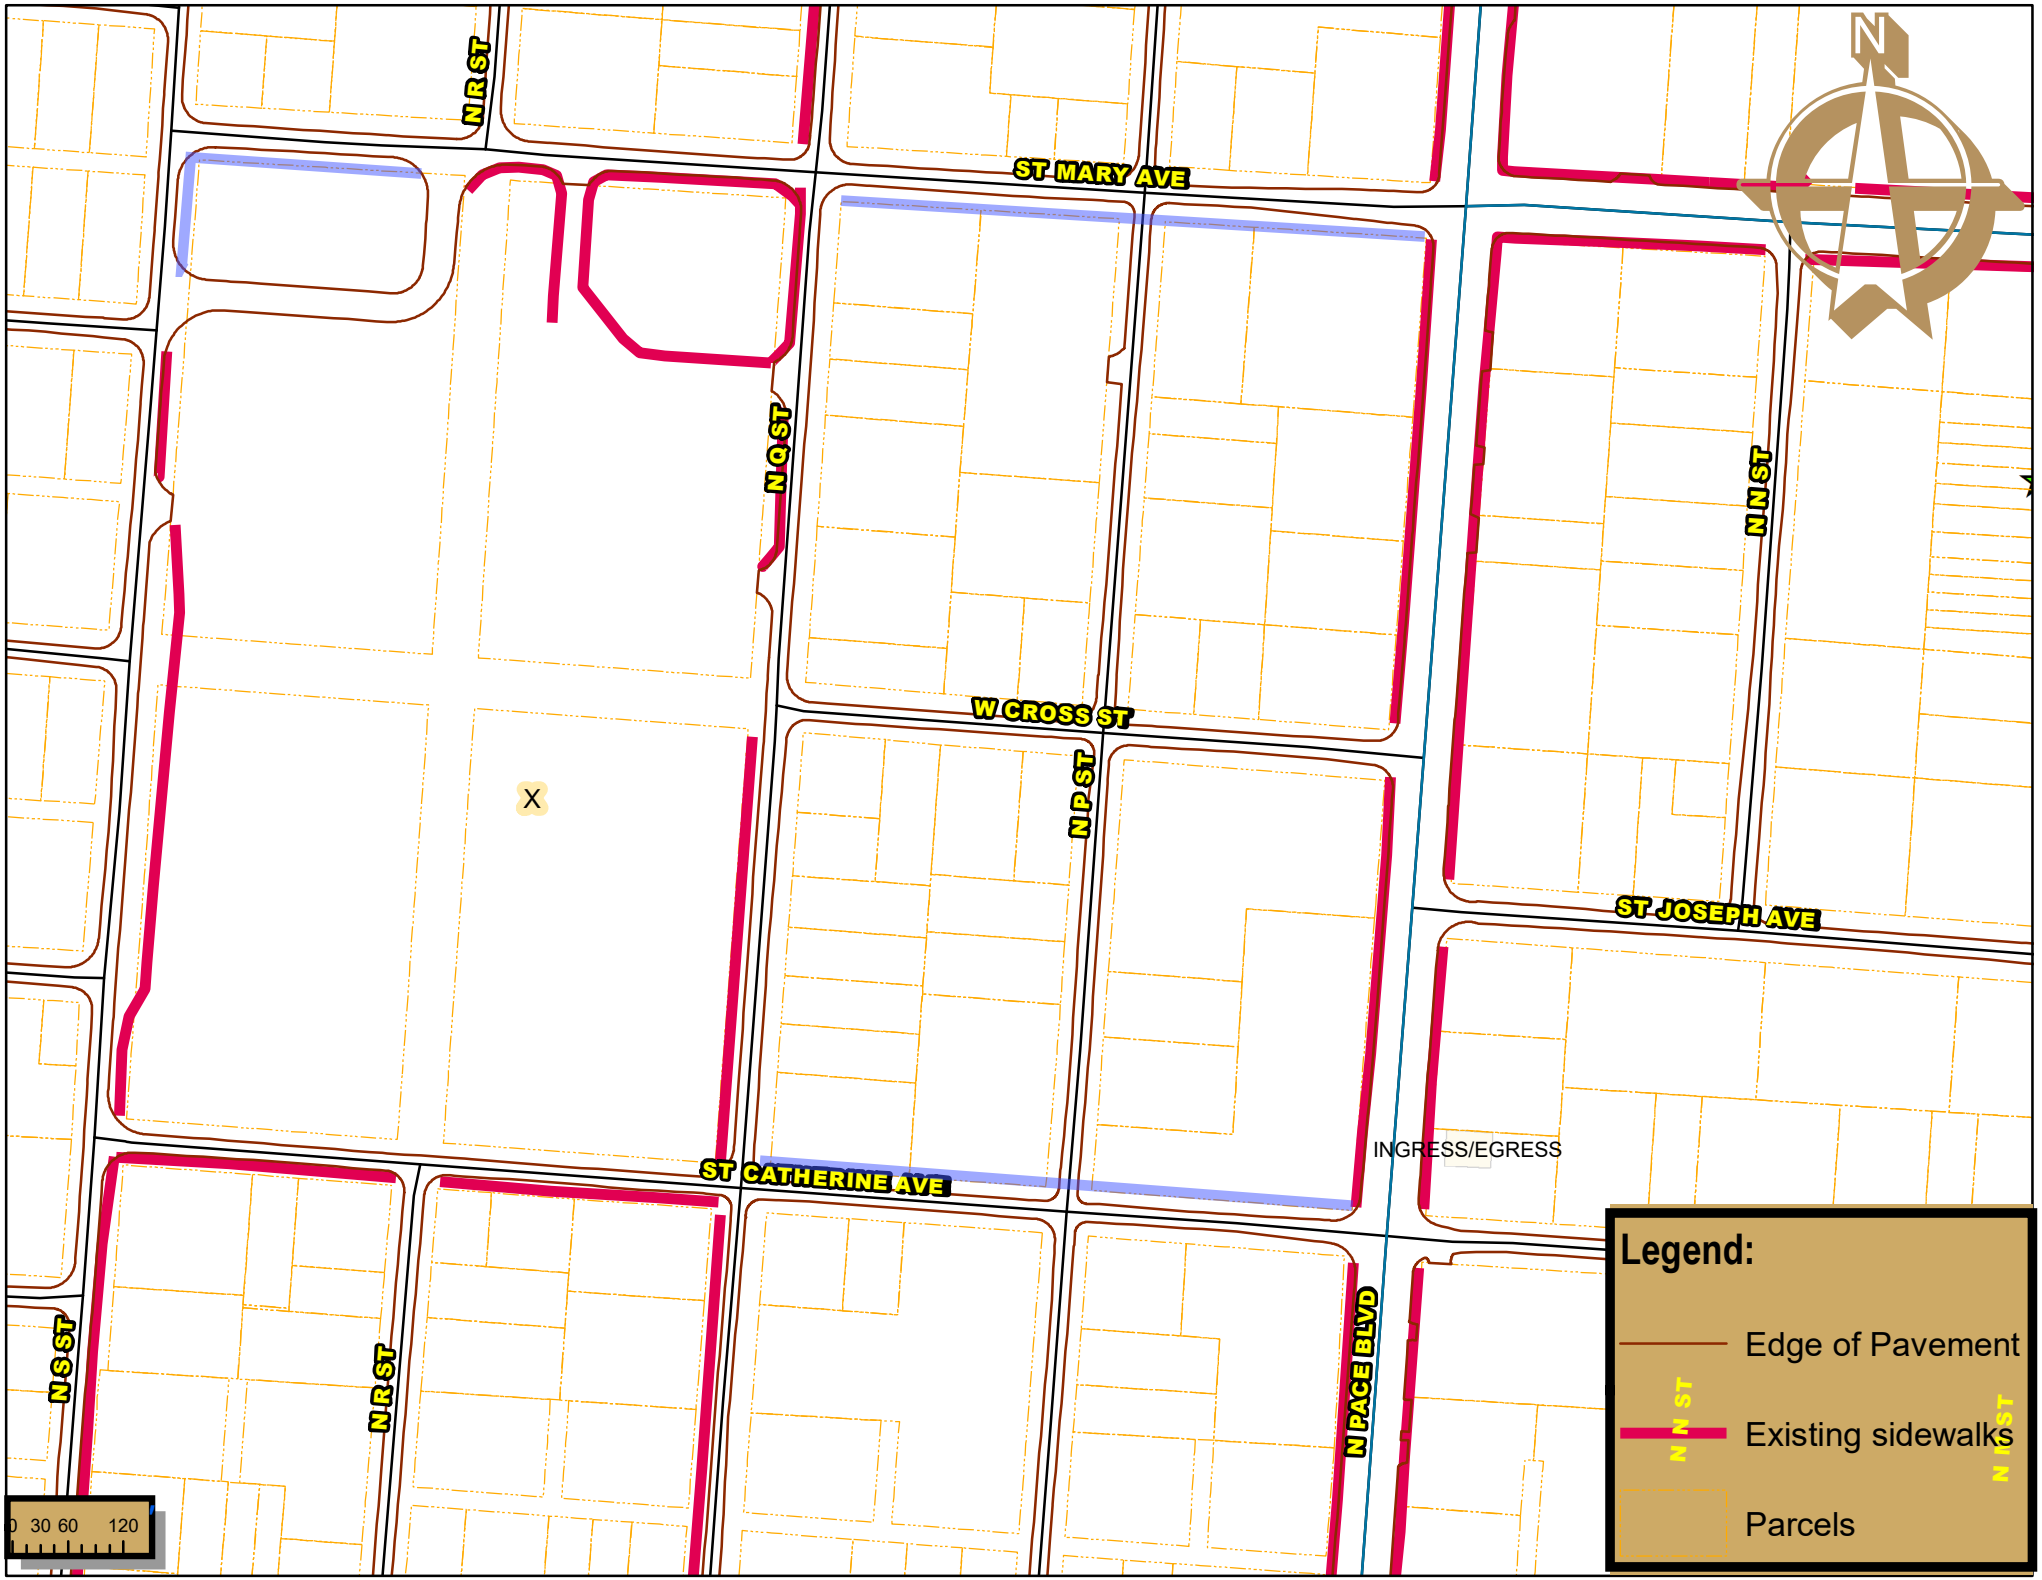
N R ST
ST MARY AVE
N Q ST
N N ST
W CROSS ST
N P ST
ST JOSEPH AVE
INGRESS/EGRESS
ST CATHERINE AVE
N S ST
N R ST
N PACE BLVD
0 30 60 120
Legend:
Edge of Pavement
Existing sidewalks
Parcels