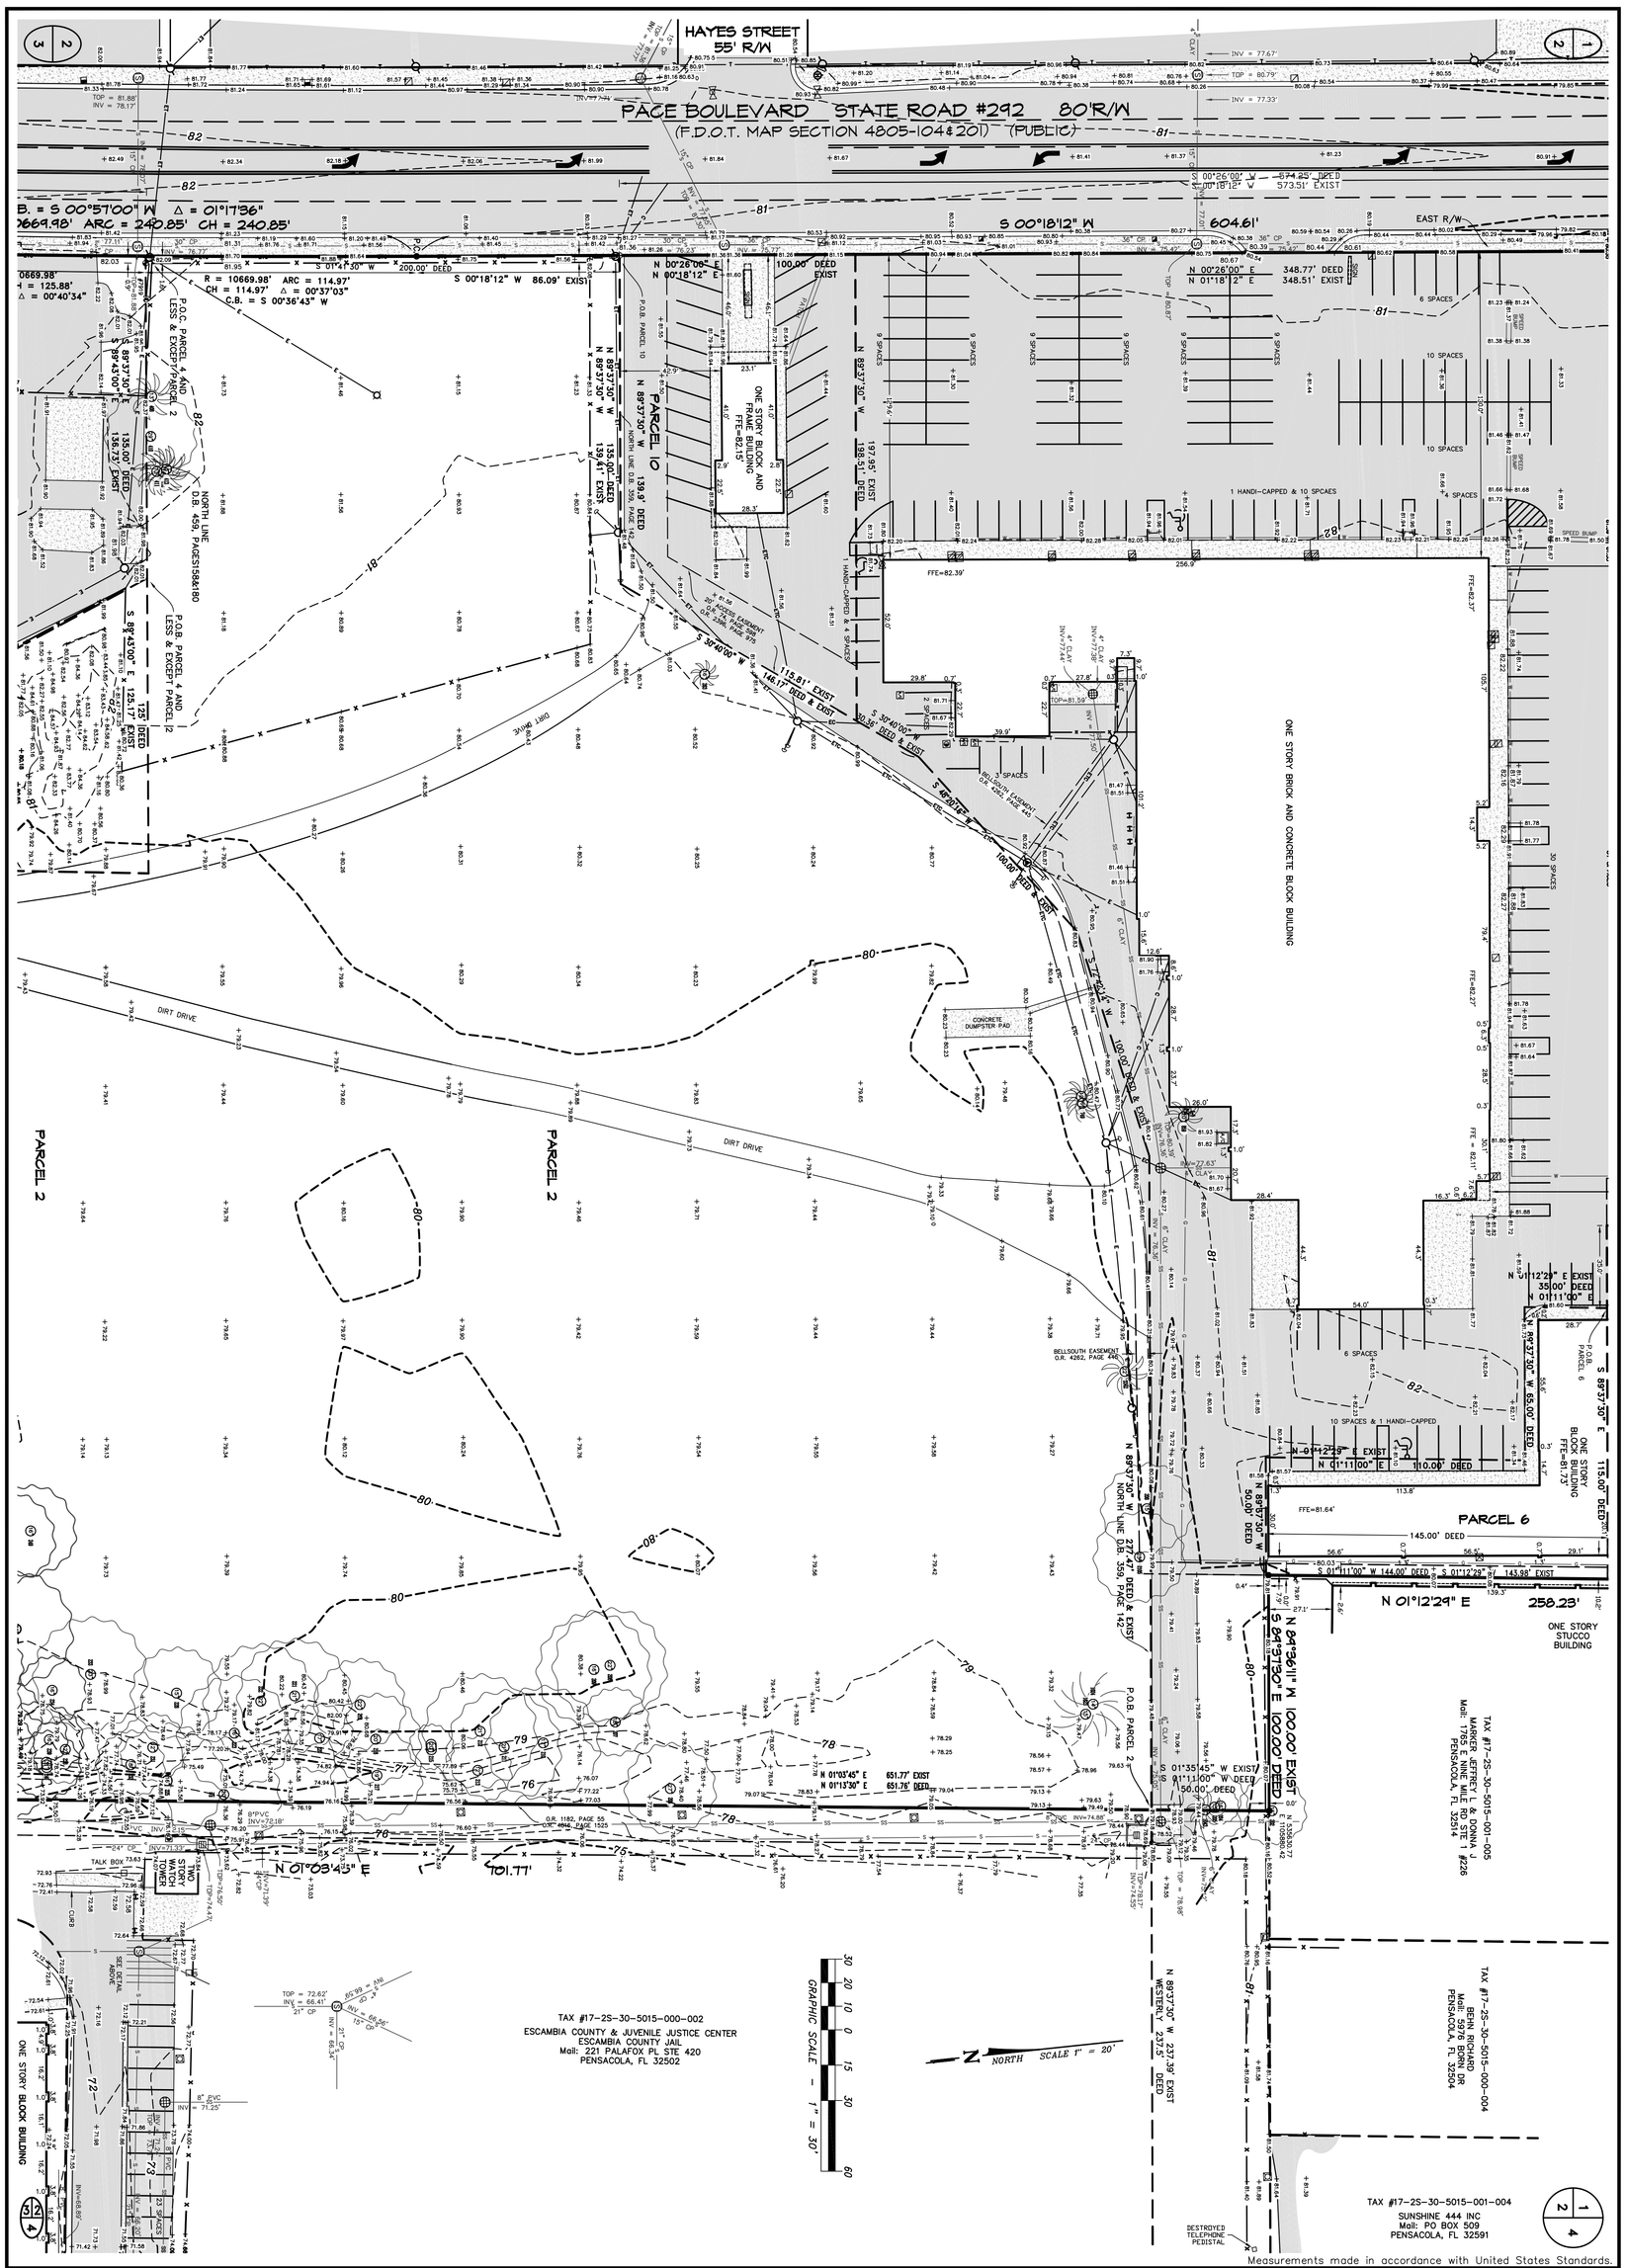

Measurements made in accordance with United States Standards.

File No.	C-7558
Job No.	36-173-16
Scale	1" = 30'
Date of Survey	10-3-2016
Date of Plat	10-4-2016
Date of Revision	10-11-2016
FB	1597 PG 41-79
FB	1607 PG 1-15
Drawn by	PMJ
Checked By	WJG

SHEET 2 OF 4

LB No. 7073

NOT VALID UNLESS IMPRINTED WITH EMBOSSED SEAL AND SIGN BY SURVEYOR

I hereby certify that this survey was made under my responsible charge and meets the Standards of Practice as set forth by the Florida Board of Professional Surveyors & Mappers in Chapter 5J-17.050, 5J-17.051 and 5J-17.052, pursuant to Section 472.027 Florida Statutes.

David D. Glaze ☐ PSM #5605

Walter J. Glaze ■ PSM #6190

PITTMAN, GLAZE AND ASSOCIATES, INC.
LAND SURVEYORS
5700 N. DAVIS HIGHWAY, SUITE 3
PENSACOLA, FL 32503
Phone (850) 434-6666 Fax (850) 434-6661
Email: pgasurvey@bellsouth.net

Bearing Reference NORTH BASED ON THE NORTH LINE OF LOT 15, SECTION 17 AS N 89°37'30" W (DEED CALL)

Ordered By MS. STACEY WARD Elevation Reference NAVD 88

Encroachments ASPHALT, CONCRETE, FENCES, POWER POLES, AERIAL UTILITY LINES

Source of Information TAX MAPS; PUBLIC RECORDS; D.O.T R/W MAPS; SR #292, SECTION 4805-104, S.R. #289A, SECTION 48550-2602 & SECTION 48550-2604; SURVEYS BY: COLOCADO, HINSON & THIS FIRM

A BOUNDARY SURVEY, LOCATION OF IMPROVEMENTS, TREE LOCATION AND TOPOGRAPHIC SURVEY OF A PORTION OF SECTION 17, T-2-S, R-30-W