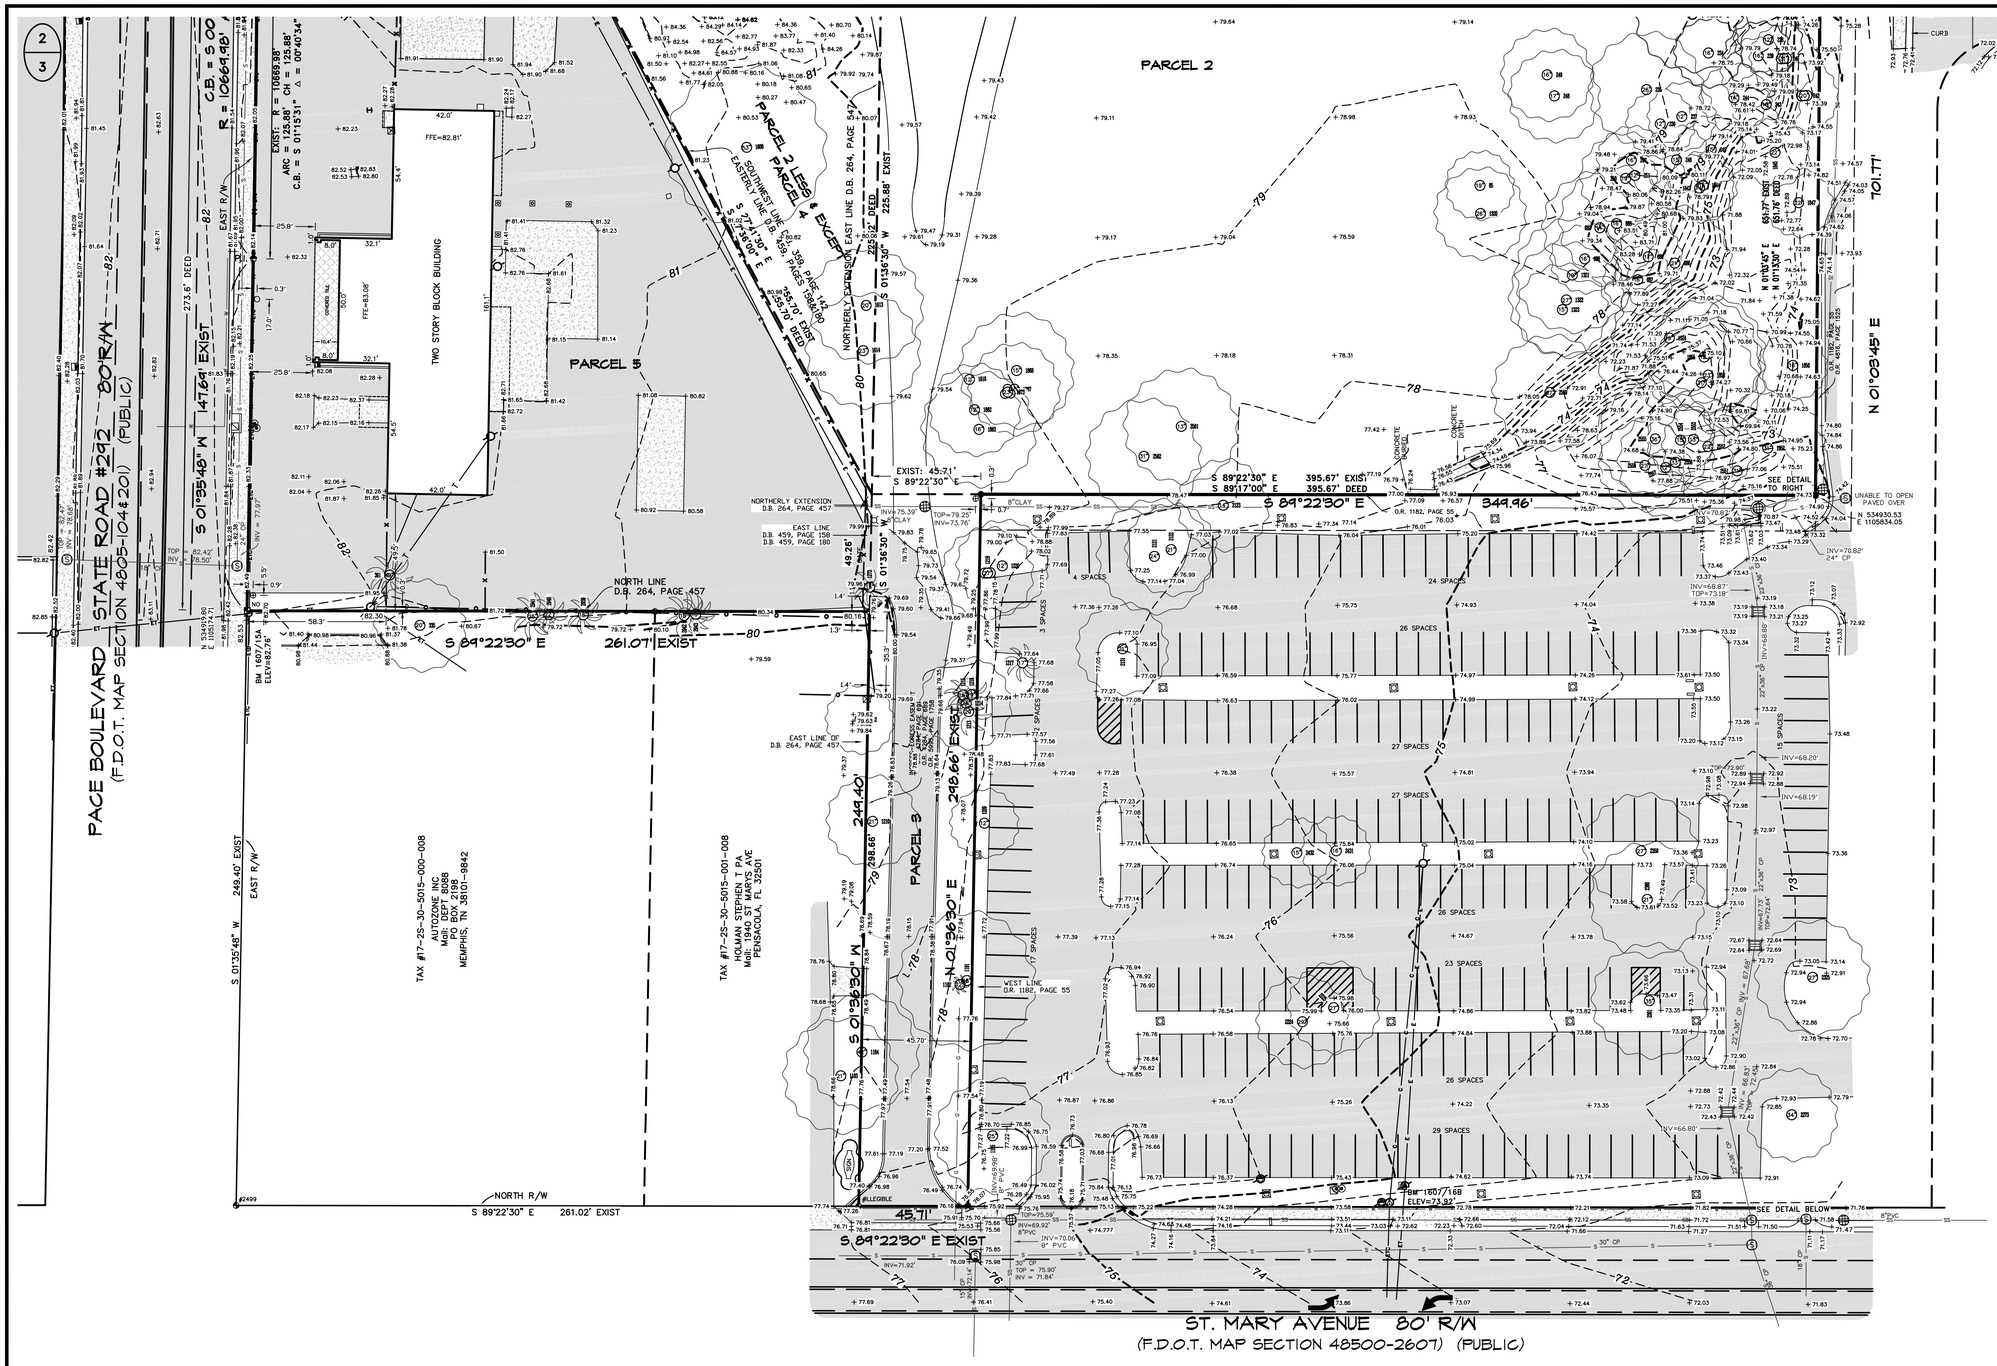

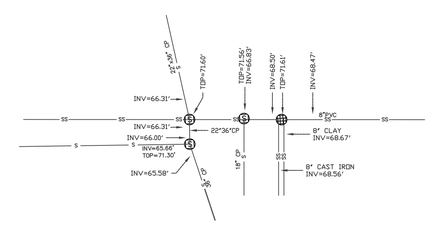

GRAPHIC SCALE – 1" = 30'

Bearing Reference NORTH BASED ON THE NORTH LINE OF LOT 15, SECTION 17
Ordered By MS. STACEY WARD Elevation Reference NAVD 88
Encroachments ASPHALT, CONCRETE, FENCES, POWER POLES, AERIAL UTILITY LINES
Source of Information TAX MAPS, PUBLIC RECORDS, D.O.T. R/W MAPS, SR #232, SECTION 4805-104, S.R. #2894, SECTION 48550-2602 & SECTION 48550-2604; SURVEYS BY: COLOCADO, HINSON & THIS FIRM
Measurements made in accordance with United States Standards.

A BOUNDARY SURVEY, LOCATION OF IMPROVEMENTS, TREE LOCATION AND TOPOGRAPHIC SURVEY OF A PORTION OF SECTION 17, T-2-S, R-30-W

PITTMAN, GLAZE AND ASSOCIATES, INC.
LAND SURVEYORS
5700 N. DAVIS HIGHWAY, SUITE 3
PENSACOLA, FL 32503
Phone (850) 434-6666 Fax (850) 434-6661
Email: pgasurvey@bellsouth.net

I hereby certify that this survey was made under my responsible charge and meets the Standards of Practice as set forth by the Florida Board of Professional Surveyors and Mappers in Chapter 5J-17.050, 5J-17.051 and 5J-17.052, pursuant to Section 472.027 Florida Statutes.

David D. Glaze ☐ PSM #5605
Walter J. Glaze ■ PSM #6190

SHEET 3 OF 4

LB No. 7075

NOT VALID UNLESS IMPRINTED WITH EMBOSSED SEAL AND SIGN BY SURVEYOR

File No. C-7559
Job No. 36973-16
Scale 1" = 30'
Date of Survey 10-3-2016
Date of Plat 10-4-2016
Date of Revision 10-11-2016
FB 1547 PG 41-79
FB 1607 PG 1-15
Drawn by PMJ
Checked By WJG